


SECTION ALONG ℄ ROADWAY

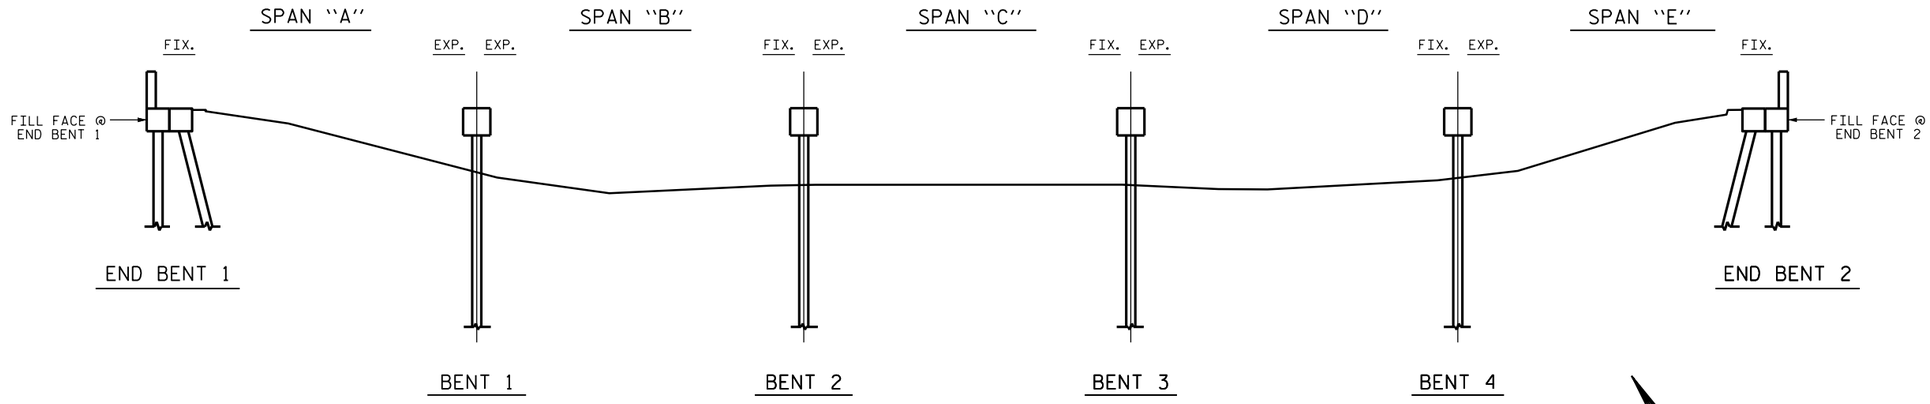


PLAN

PROJECT NO. BP-5500H

JOHNSTON COUNTY

BRIDGE NO. 5

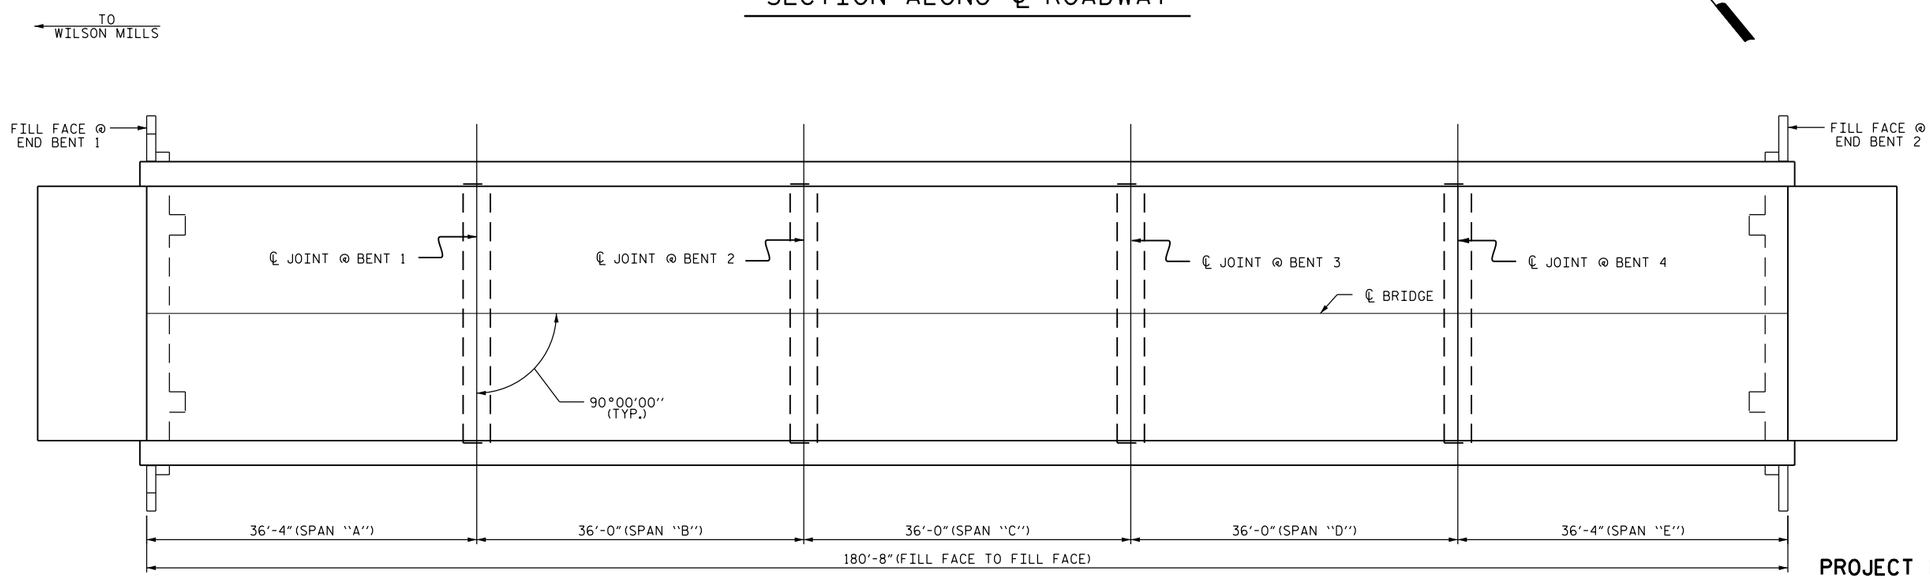SHEET 1 OF 2

## SCOPE OF WORK:

- REPLACE BEARINGS.
- CLEAN AND PAINT BEARINGS.
- PARTIALLY REMOVE BRIDGE DECK CONCRETE, USING SCARIFICATION AND HYDRO-DEMOLITION METHODS.
- OVERLAY PREPARED BRIDGE DECK WITH LATEX MODIFIED CONCRETE.
- DEMOLISH EXISTING BRIDGE DECK JOINTS.
- RECONSTRUCT BRIDGE DECK JOINTS AND INSTALL NEW FOAM JOINT SEALS.
- MILL AND PAVE ASPHALT APPROACHES.
- GROOVE CONCRETE BRIDGE DECK.

DocuSigned by:
William M. Clarke
1EB20097EAAF437...

4/10/15

NORTH CAROLINA PROFESSIONAL SEAL 40257 ENGINEER W. MATTHEW CLARKE

STATE OF NORTH CAROLINA
DEPARTMENT OF TRANSPORTATION
RALEIGH

GENERAL DRAWING
BRIDGE 5 OVER
NEUSE RIVER OVERFLOW

| REVISIONS | | | | | | SHEET NO. |
|---|---|---|---|---|---|---|
| NO. | BY: | DATE: | NO. | BY: | DATE: | S-21 |
| 1 | | | 3 | | | TOTAL SHEETS |
| 2 | | | 4 | | | 33 |

DRAWN BY : P.BRYANT DATE : 7/14
CHECKED BY : W.M. CLARKE DATE : 7/14

10-APR-2015 09:04
S:\PRS\POC\Squad C\Preservation_Projects\BP-5500\H\500002_SD_TOTAL.dgn
malee7