PROJECT REFERENCE NO.	SHEET NO.
17BP.4.R.82	EC-05/CONST.04
R/W SHEET NO.	
ROADWAY DESIGN ENGINEER	HYDRAULICS ENGINEER
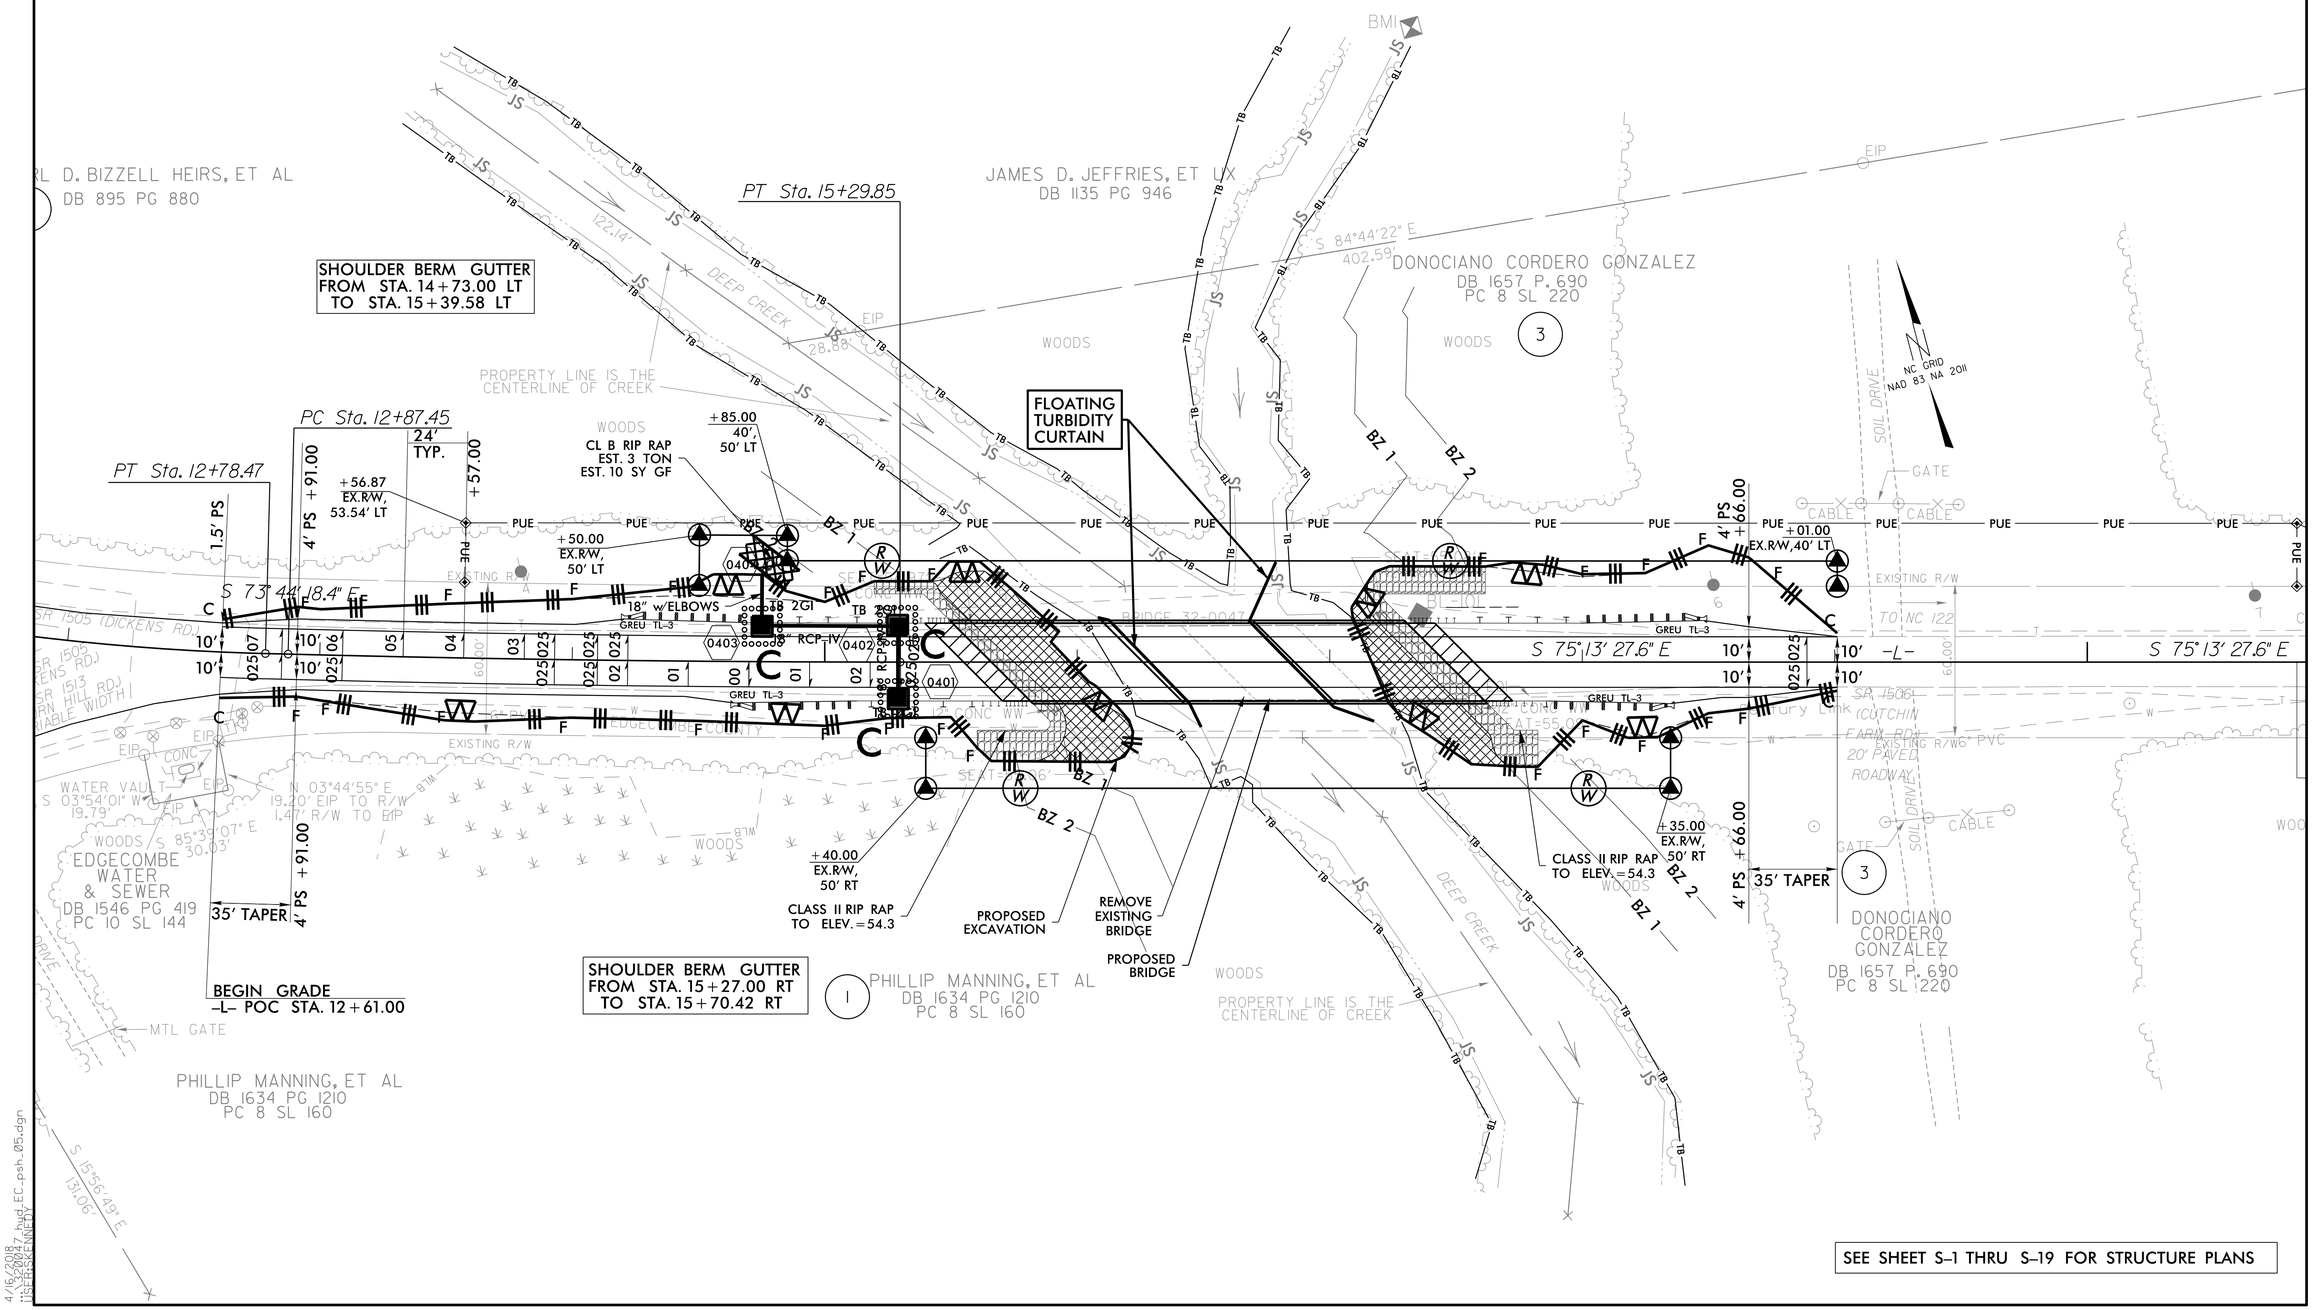
DOCUMENT NOT CONSIDERED FINAL UNLESS ALL SIGNATURES COMPLETED