DocuSign Envelope ID: 73C4280C-14DB-4DF8-9FE5-95EFC0B345E1

BRIDGE 320047	PROJECT REFERENCE NO.	SHEET NO.
FINAL PLANS	17BP.4.R.82	4
DOCUMENT NOT CONSIDERED FINAL UNLESS ALL SIGNATURES COMPLETED	R/W SHEET NO.	

ROADWAY DESIGN ENGINEER 4/16/2018 — NORTH CAROLINA PROFESSIONAL SEAL 022999 ENGINEER GREG S. PURVIS — DocuSigned by: Greg S. Purvis

HYDRAULICS ENGINEER 4/16/2018 — NORTH CAROLINA PROFESSIONAL SEAL 23993 ENGINEER MAX S. PRICE — DocuSigned by: Max S. Price

ETHERILL ENGINEERING
1223 Jones Franklin Rd.
Raleigh, N.C. 27606
License No. F-0377
Bus: 919 851 8077
Fax: 919 851 8107
TRANSPORTATION PLANNING/DESIGN - BRIDGE/STRUCTURE DESIGN
CIVIL/SITE DESIGN - GIS/GPS - CONSTRUCTION OBSERVATION

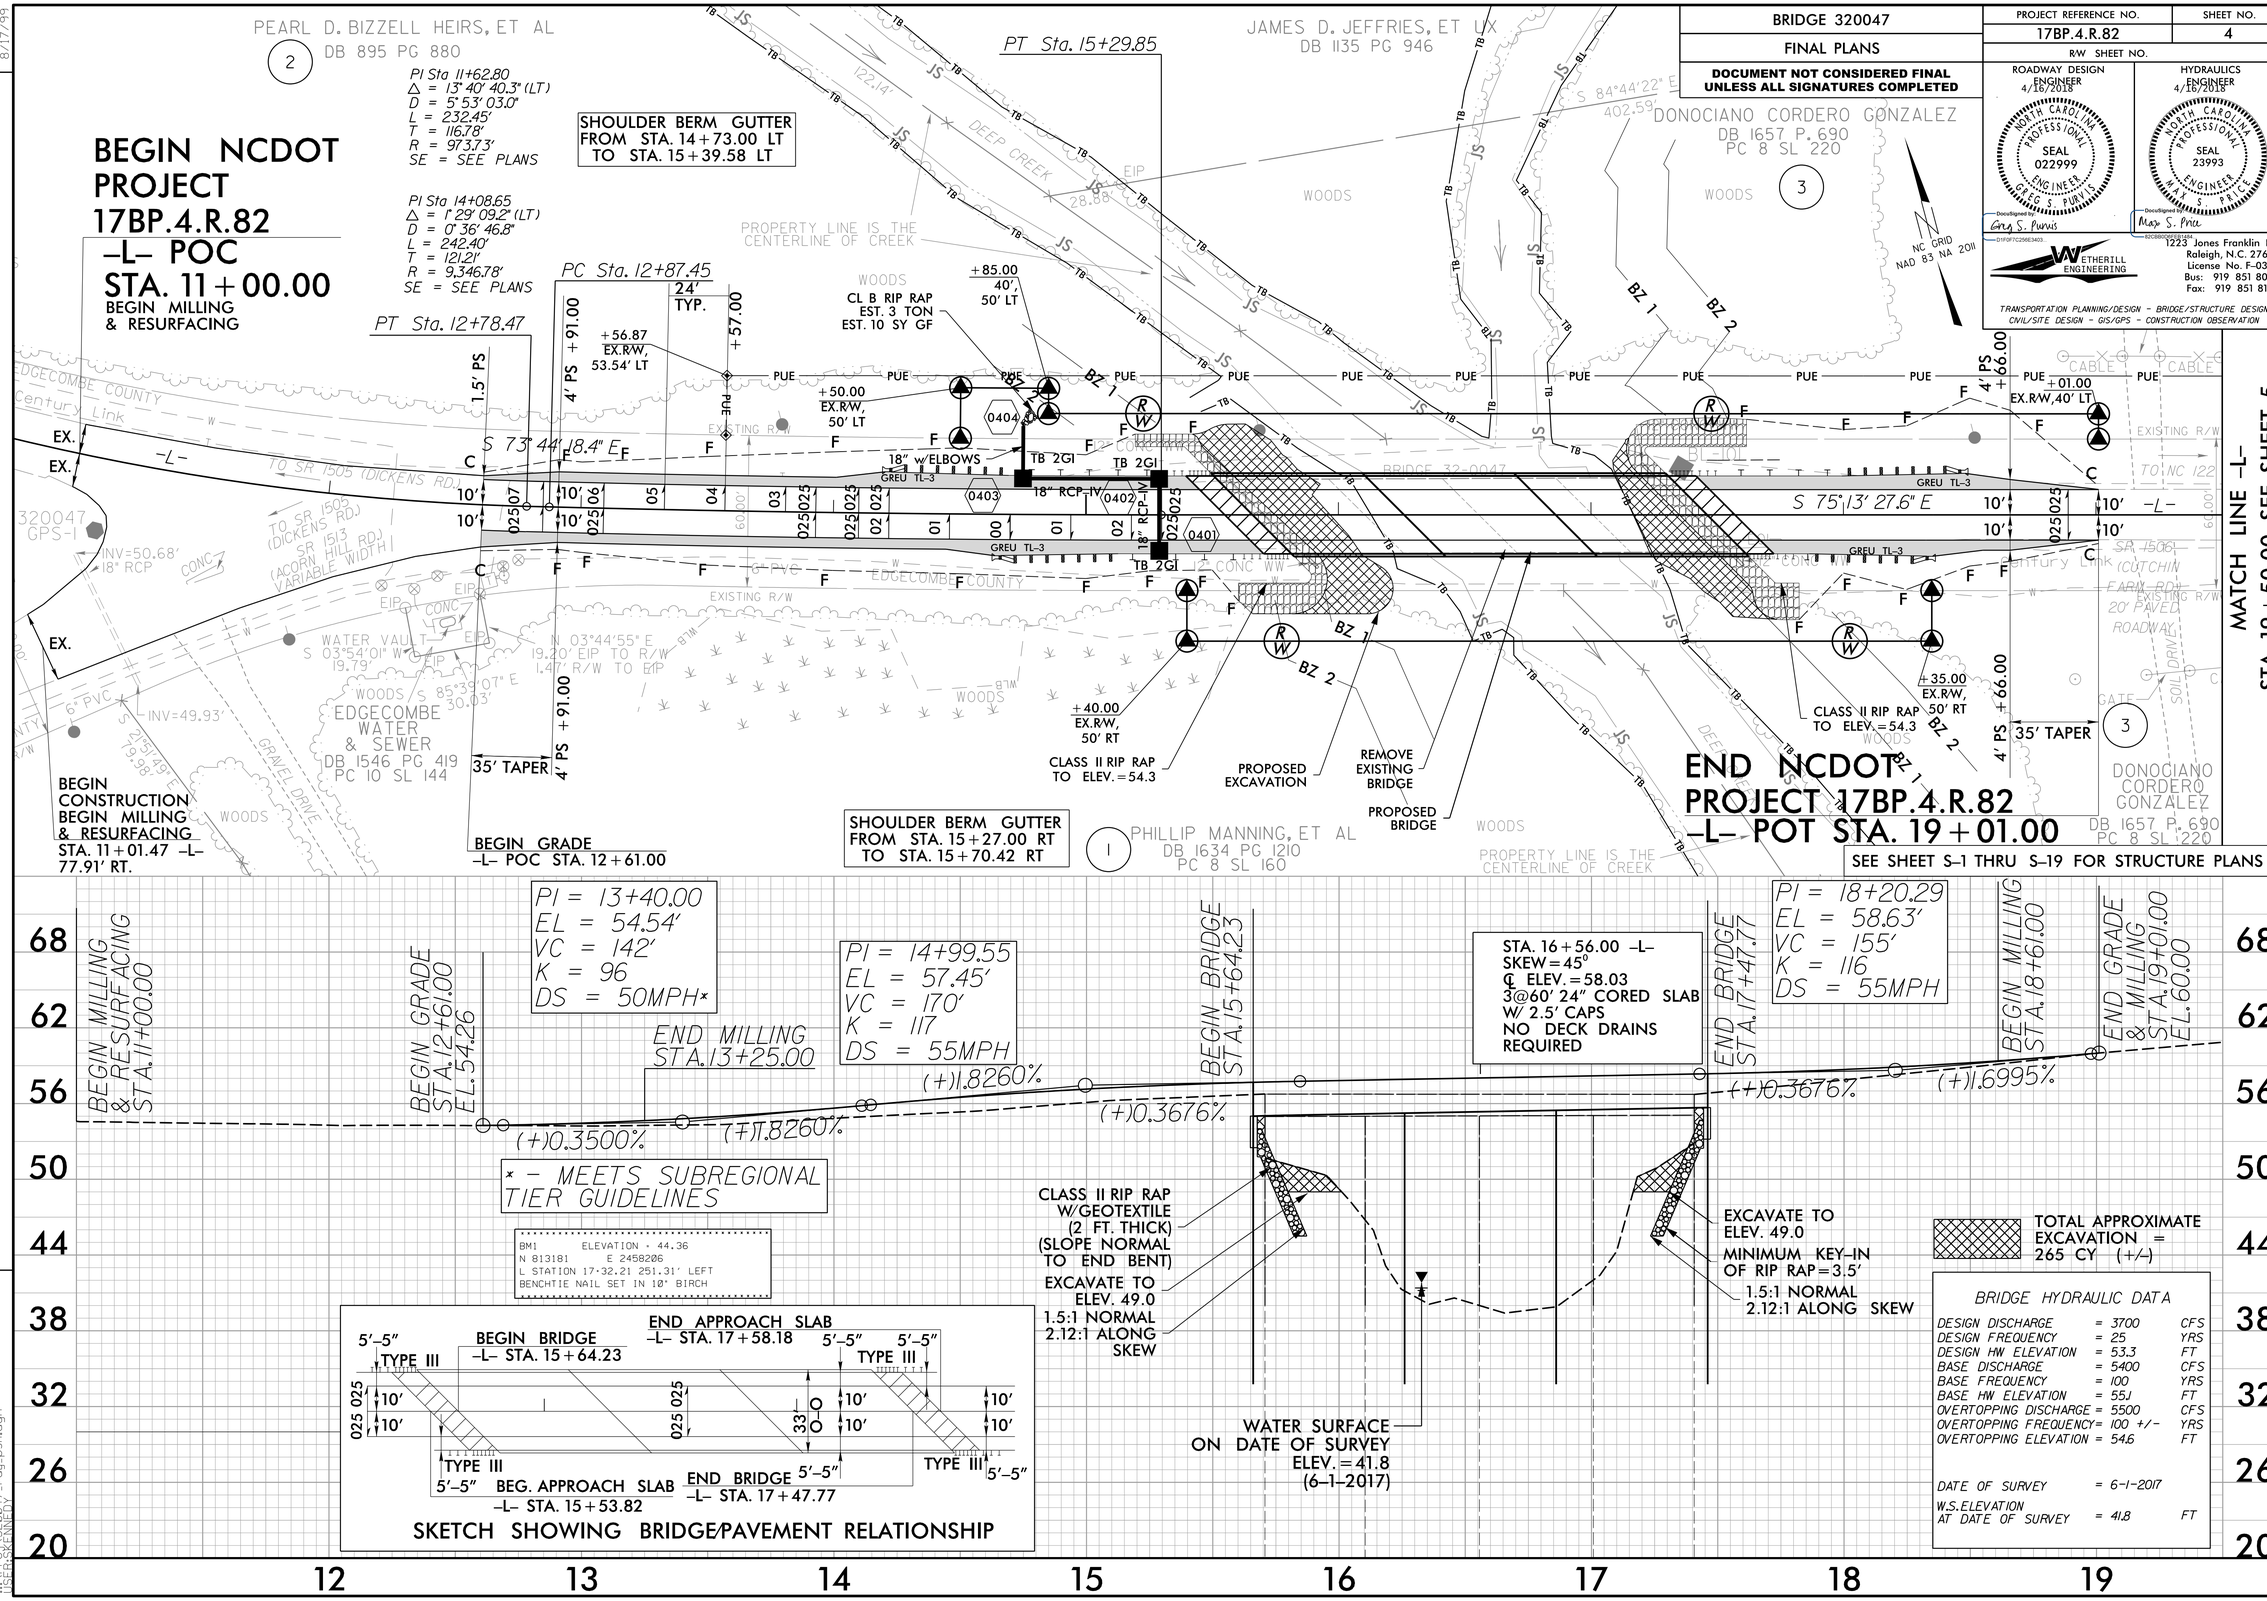

REVISIONS

8/17/99

4/16/2018 BRIDGE 320047_rdy.psh.dgn USER: SKENNEDY