DocuSign Envelope ID: AABA41E8-314D-4D15-B46E-AE20FEAA4280

PROJECT NO.	SHEET NO.
17BP.4.R.82	PMP-2

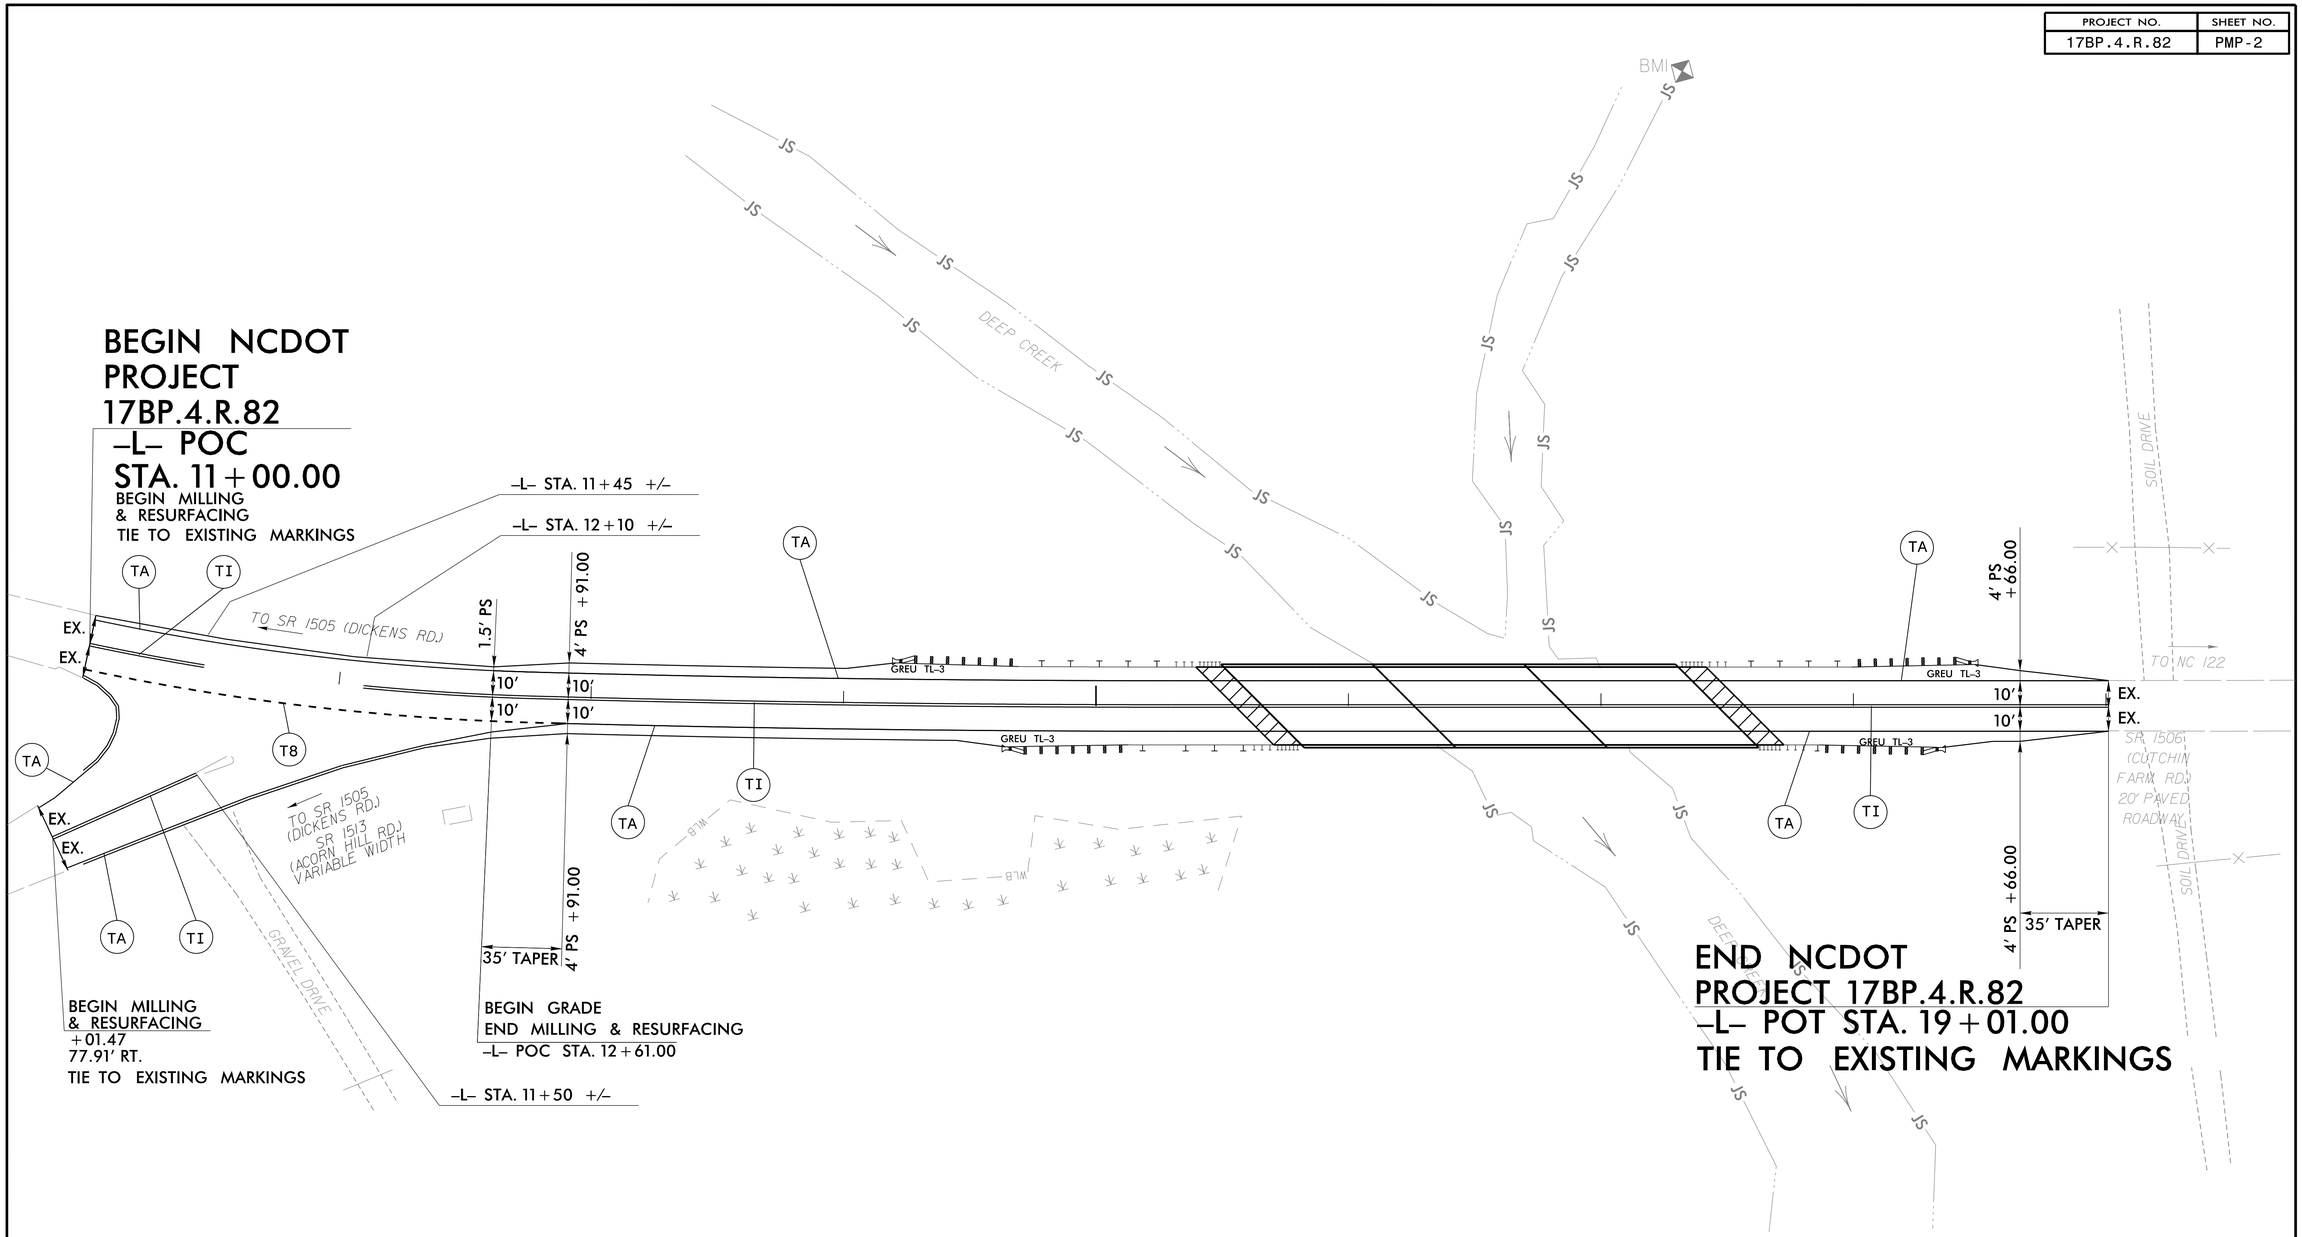

DOCUMENT NOT CONSIDERED FINAL
UNLESS ALL SIGNATURES COMPLETED

WETHERILL ENGINEERING
1223 Jones Franklin Rd.
Raleigh, N.C. 27606
License No. F-0377
Bus: 919 851 8077
Fax: 919 851 8107
TRANSPORTATION PLANNING/DESIGN - BRIDGE/STRUCTURE DESIGN
CIVIL/SITE DESIGN - GIS/GPS - CONSTRUCTION OBSERVATION

APPROVED: _____

DATE: _____

SEAL

4/9/2018

NORTH CAROLINA PROFESSIONAL SEAL 22999 ENGINEER GREG S. PURVIS

DIVISION OF HIGHWAYS
STATE OF NORTH CAROLINA
DEPARTMENT OF TRANSPORTATION
WORK ZONE TRAFFIC CONTROL

PAVEMENT MARKING DETAIL

2/15/2018
TCP\320047_TC_PMP_PSH_2.dgn
USER:skennedy