DIV4 – BRIDGE 950015 – WAYNE COUNTY

17BP.4.R.87	PROJECT REFERENCE NO.	SHEET NO.
	950015	UO-2
	THIS SHEET CORRESPONDS TO RDY-4	

UTILITIES BY OTHERS

ALL PROPOSED UTILITY WORK SHOWN ON THIS SHEET WILL BE DONE BY OTHERS. NO PAYMENT WILL BE MADE TO THE CONTRACTOR FOR PROPOSED UTILITY WORK SHOWN ON THIS SHEET.

NC GRID NAD 83 NA 2011

GRAPHIC SCALES
30' 0' 30' 60'
PLAN

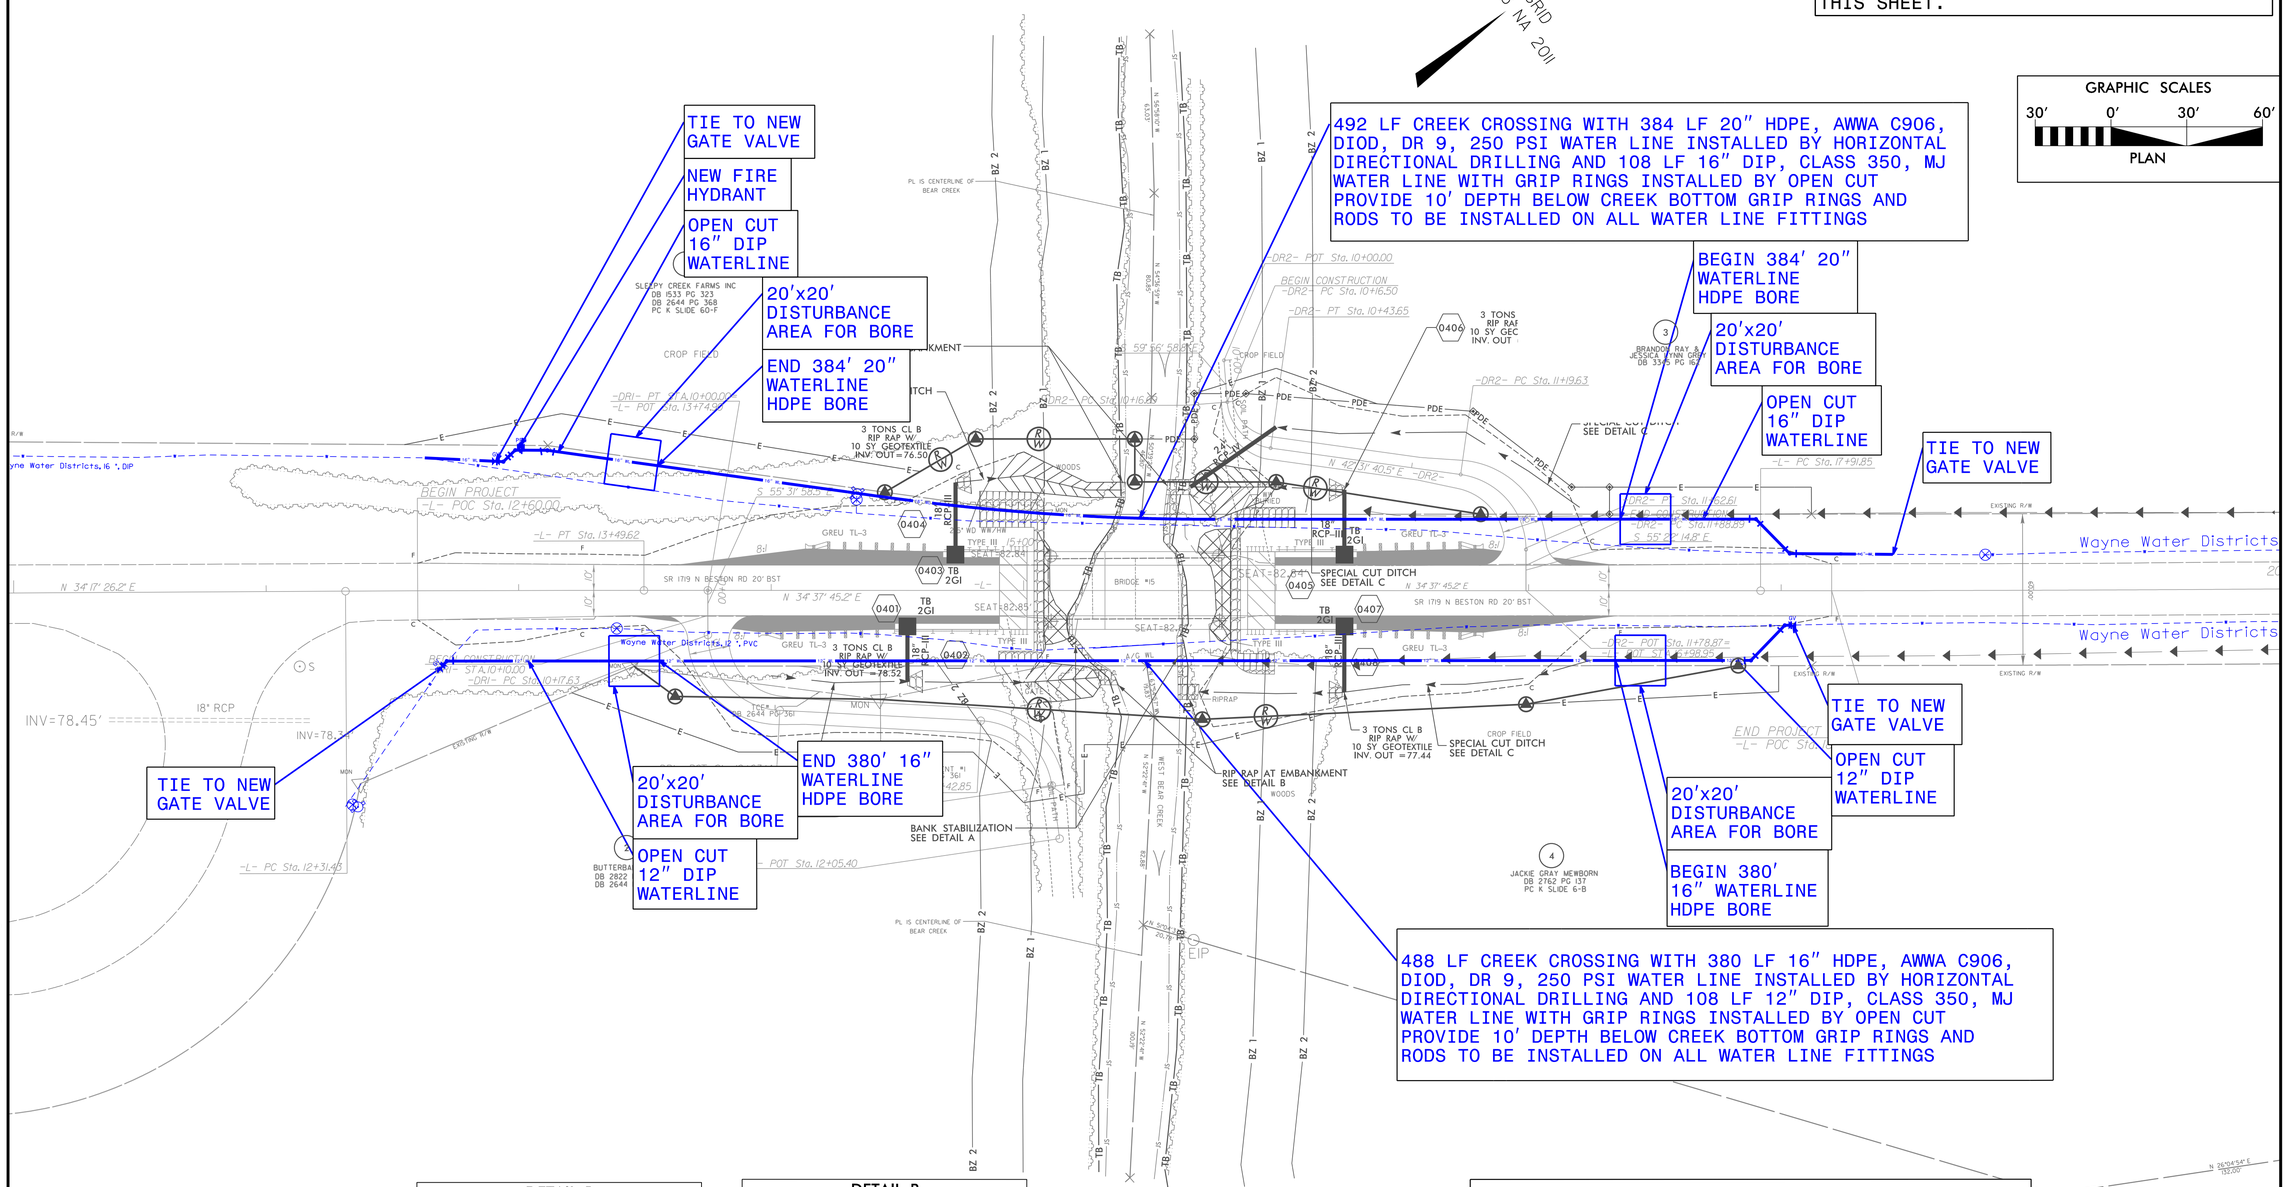

DETAIL C
SPECIAL CUT DITCH
(Not to Scale)

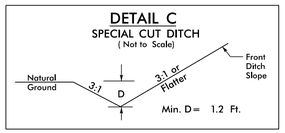

FROM -L- STA. 14+00 TO STA. 15+20 RT, Min D.=0.5'
FROM -L- STA. 15+75 TO STA. 17+25 RT, Min D=1.2'

DETAIL D
STANDARD 'V' DITCH
(Not to Scale)

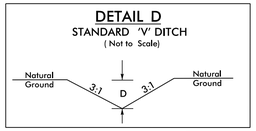

FROM -L- STA. 15+70 TO STA. 16+25 LT, Min. D=0.4'
FROM -L- STA. 17+25 TO STA. 18+20 RT, Min D=1.1'

DETAIL A
SPECIAL CUT DITCH
(Not to Scale)

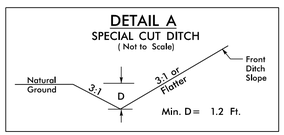

FROM –L– STA. 15+75 TO STA. 17+25 RT

DETAIL B
BANK STABILIZATION
(Not to Scale)

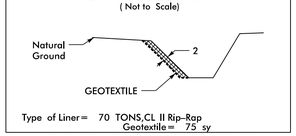

Type of Liner= 70 TONS,CL II Rip-Rap
Geotextile= 75 sy

AT –L– STA. 15+24 AND STA. 15+63

DETAIL B
RIP RAP AT EMBANKMENT
(Not to Scale)

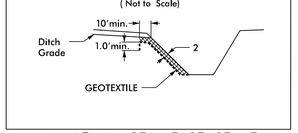

AT -L- STA. 15+65, 35' LT
8 TONS CL II RIP RAP, 8 SY GEOTEXTILE
AT -L- STA. 15+65, 55' RT
8 TONS CL II RIP RAP, 8 SY GEOTEXTILE

(Not to Scale)

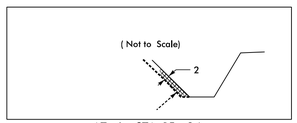

AT –L– STA. 15+24,
20 TONS CL II RIP RAP, 20 SY GEOTEXTILE
AT –L– STA. 15+63
35 TONS CL II RIP RAP, 35 SY GEOTEXTILE

UTILITY OWNERS ON THIS SHEET

EASTERN WAYNE SANITARY DISTRICT – 12" PVC AND 16" DIP WATERLINE

PLANS PREPARED BY :
RK&K
RUMMEL, KLEPPER & KAHL, LLP
900 RIDGEFIELD DRIVE SUITE 350
RALEIGH, NORTH CAROLINA 27609-3960
NC LICENSE NO. F-0112 • (919) 878-9560

8/17/99
3/9/2018
N:\Projects\2015\15213.NCEastLSA\J01.Div4Bridges\Bridge950015\Design\Utilities\Engineering\UBO\Proj\950015_ut_rdy04_UO02_30SCL.dgn
mlawson