PROJECT REFERENCE NO.	SHEET NO.
17BP.4.R.87	EC-5
R/W SHEET NO.	
ROADWAY DESIGN ENGINEER	HYDRAULICS ENGINEER

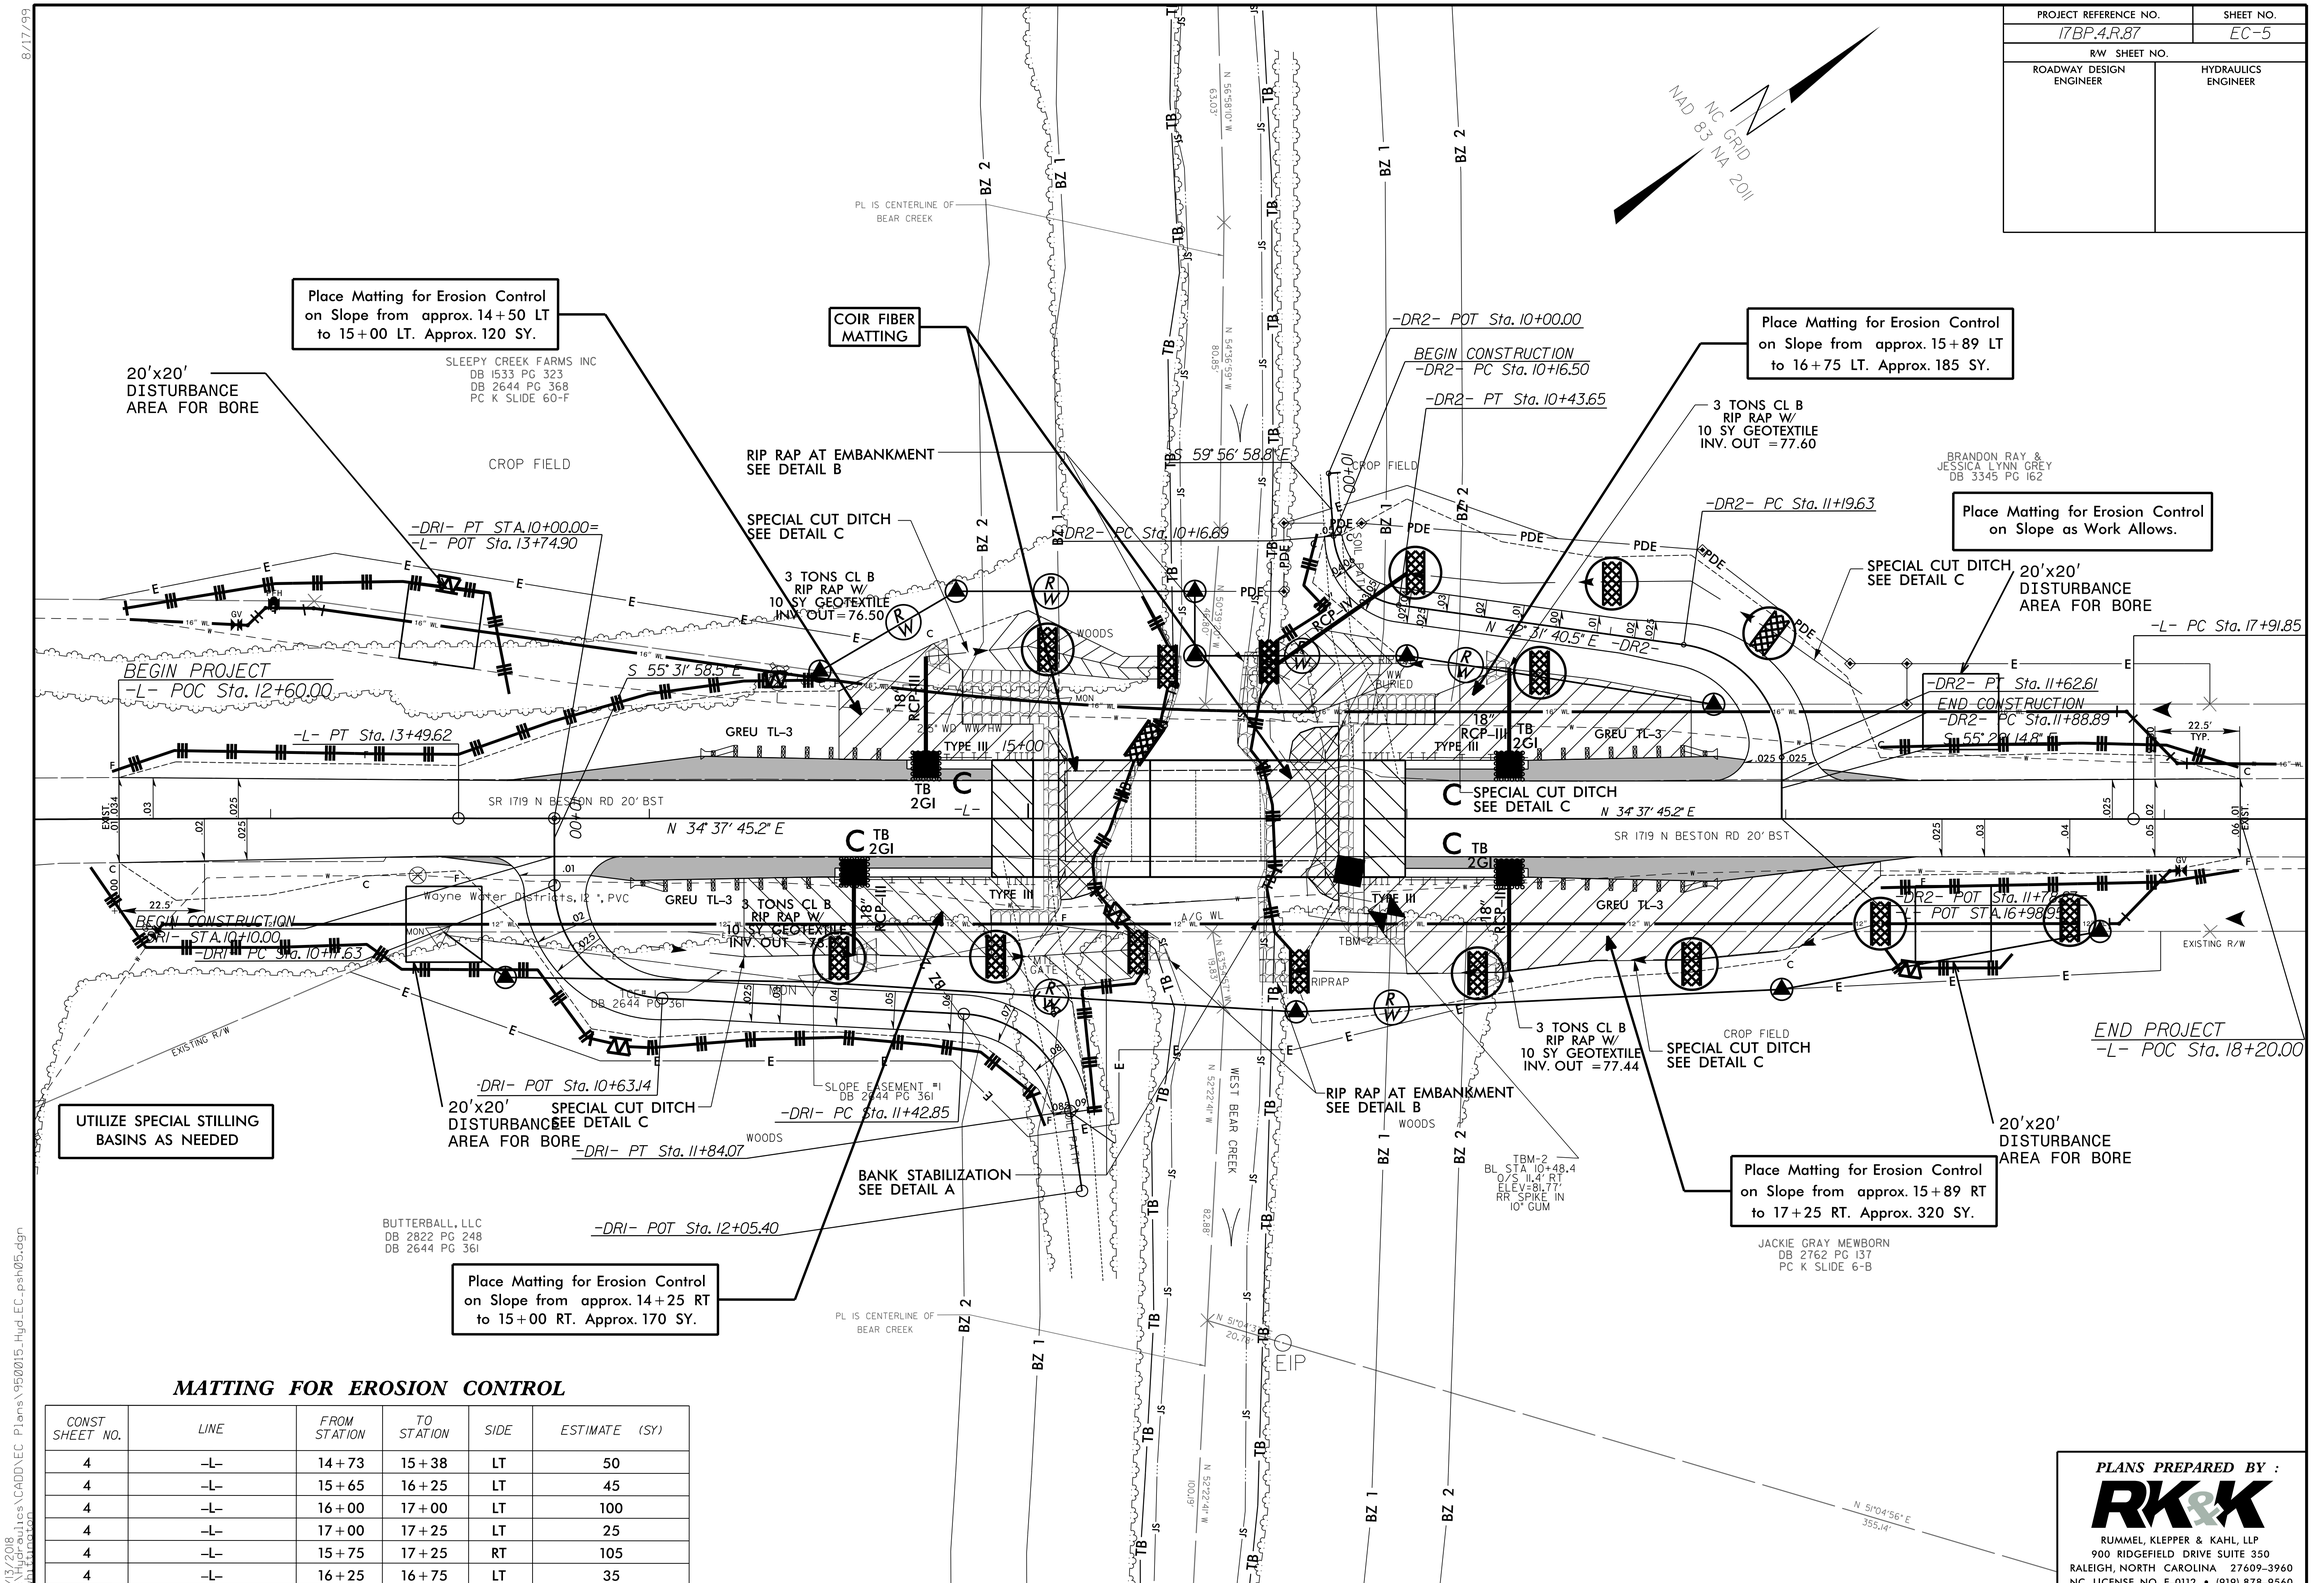

MATTING FOR EROSION CONTROL

CONST SHEET NO.	LINE	FROM STATION	TO STATION	SIDE	ESTIMATE (SY)
4	-L-	14+73	15+38	LT	50
4	-L-	15+65	16+25	LT	45
4	-L-	16+00	17+00	LT	100
4	-L-	17+00	17+25	LT	25
4	-L-	15+75	17+25	RT	105
4	-L-	16+25	16+75	LT	35

PLANS PREPARED BY :
RK&K
RUMMEL, KLEPPER & KAHL, LLP
900 RIDGEFIELD DRIVE SUITE 350
RALEIGH, NORTH CAROLINA 27609-3960
NC LICENSE NO. F-0112 • (919) 878-9560

8/17/99
4/13/2018
R:\Hydraulics\CADD\EC Plans\9500015_Hyd_EC_psh05.dgn
mbrittington