DocuSign Envelope ID: 4F71DA21-86AE-495D-A782-D7895E28CF5D

09/08/99

WBS: 17BP.4.R.87

CONTRACT: DD00247

STATE OF NORTH CAROLINA
DIVISION OF HIGHWAYS

WAYNE COUNTY

950015			
STATE	STATE PROJECT REFERENCE NO.	SHEET NO.	TOTAL SHEETS
N.C.	17BP.4.R.87	1	
STATE PROJ. NO.	F.A. PROJ. NO.	DESCRIPTION	
17BP.4.R.87		PE, ROW, UTIL. & CONST.	

LOCATION: BRIDGE NO. 950015 OVER WEST BEAR CREEK ON SR 1719 (N. BESTON RD.)

TYPE OF WORK: GRADING, DRAINAGE, PAVING, STRUCTURES AND RESURFACING

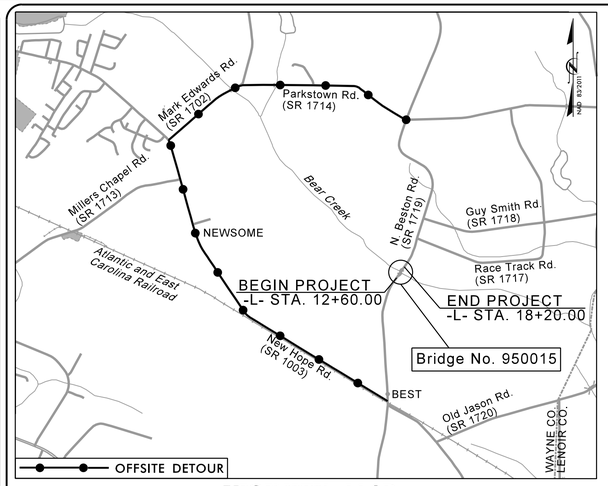

VICINITY MAP

NAD 83/2011

DIVISION 4
RFC ROADWAY PLANS
SUBMITTAL NO.S-016
DATE: 5/21/2018

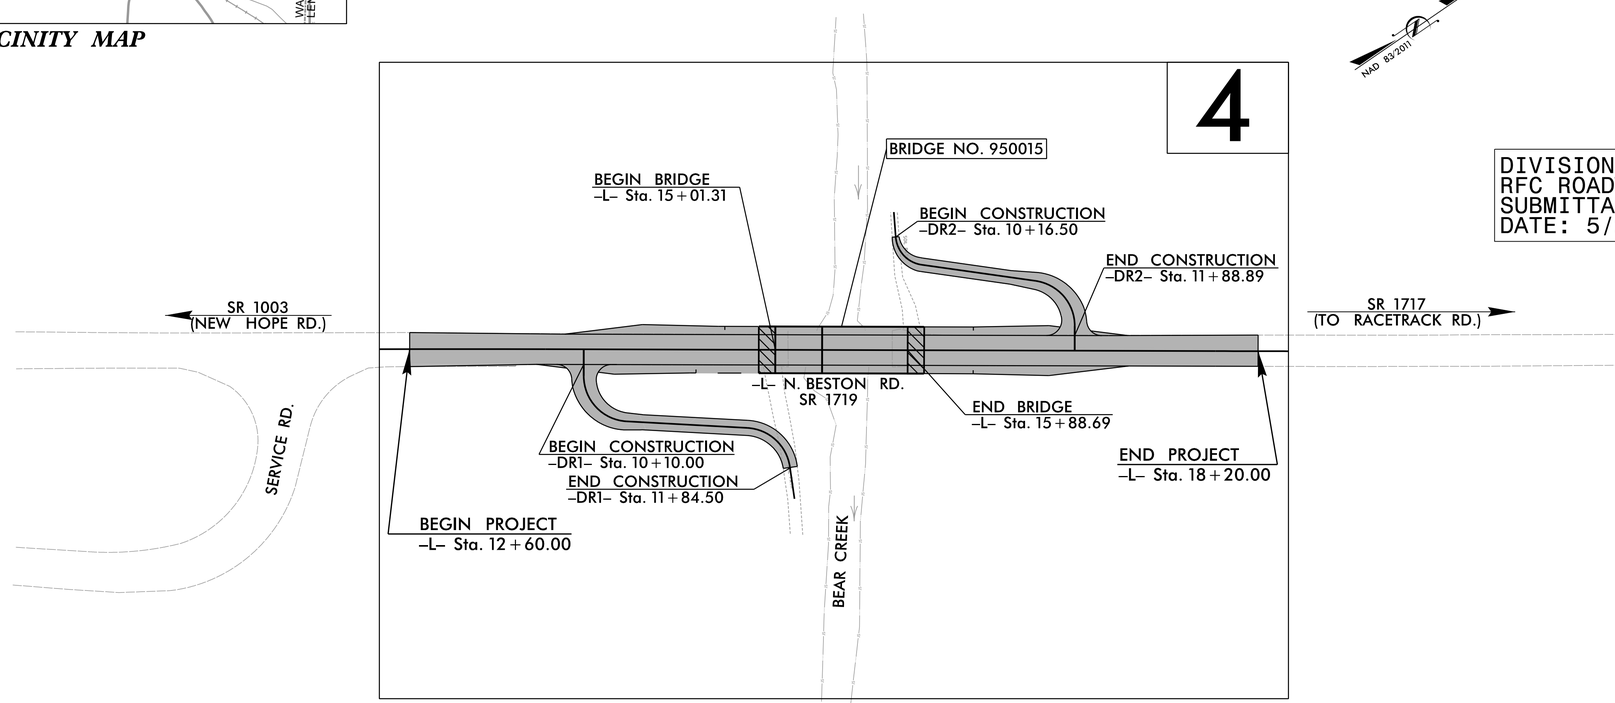

DOCUMENT NOT CONSIDERED FINAL UNLESS ALL SIGNATURES COMPLETED

GRAPHIC SCALES

20 0 20 40
PLANS

20 0 20 40
PROFILE (HORIZONTAL)

4 0 4 8
PROFILE (VERTICAL)

DESIGN DATA

ADT 2018 = 661
DHV = N/A
D = N/A
T = 6% *
V = 60 MPH

* (TTST=3% + DUAL=3%)
FUNC CLASS=LOCAL, RURAL

SUBREGIONAL TIER

PROJECT LENGTH

LENGTH ROADWAY PROJECT 950015..... 0.089 mi
LENGTH STRUCTURE PROJECT 950015..... 0.017 mi
TOTAL LENGTH PROJECT 950015..... 0.106 mi

RK&K

RUMMEL, KLEPPER & KAHL, LLP
900 RIDGEFIELD DRIVE, SUITE 350
RALEIGH, NORTH CAROLINA 27609
NC LICENSE NO. F-0112
1-888-521-4455 OR 919-878-9560

FOR
NCDOT DIVISION OF HIGHWAYS

2018 STANDARD SPECIFICATIONS

RIGHT OF WAY DATE:
MARCH 9, 2017

LETTING DATE:
JUNE 12, 2018

B. Keith Skinner, P.E.
PROJECT ENGINEER

Michael T. Merritt, P.E.
PROJECT DESIGN ENGINEER

NCDOT CONTACT:
Rachel Evans, P.E.
NCDOT Division 4

HYDRAULICS ENGINEER

NORTH CAROLINA PROFESSIONAL SEAL 039850 ENGINEER JONATHAN M. WHITTINGTON

5/16/2018
DocuSigned by: Jonathan M. Whittington P.E.
5C1395AAA99049D...

SIGNATURE:

ROADWAY DESIGN ENGINEER

NORTH CAROLINA PROFESSIONAL SEAL 21122 ENGINEER MICHAEL T. MERRITT

5/15/2018
DocuSigned by: Michael T. Merritt P.E.
19FD8651D4B3490...

SIGNATURE:

STATE OF NORTH CAROLINA DEPARTMENT OF TRANSPORTATION

5/15/2018
R:\Roadway\Proj\950015_Rdy_tsh.dgn
jjohnson