DocuSign Envelope ID: 3CE18754-D125-46F0-BC41-612F754D55B5

PROJECT REFERENCE NO.	SHEET NO.
17BP.4.R.87	PMP-2

APPROVED: DocuSigned by: Kevin W. Bisby 3CE3C9ABDF464B1...

DATE: 5/23/2018

SEAL

NORTH CAROLINA PROFESSIONAL SEAL 21047 ENGINEER KEVIN W. BISBY

DOCUMENT NOT CONSIDERED FINAL UNLESS ALL SIGNATURES COMPLETED

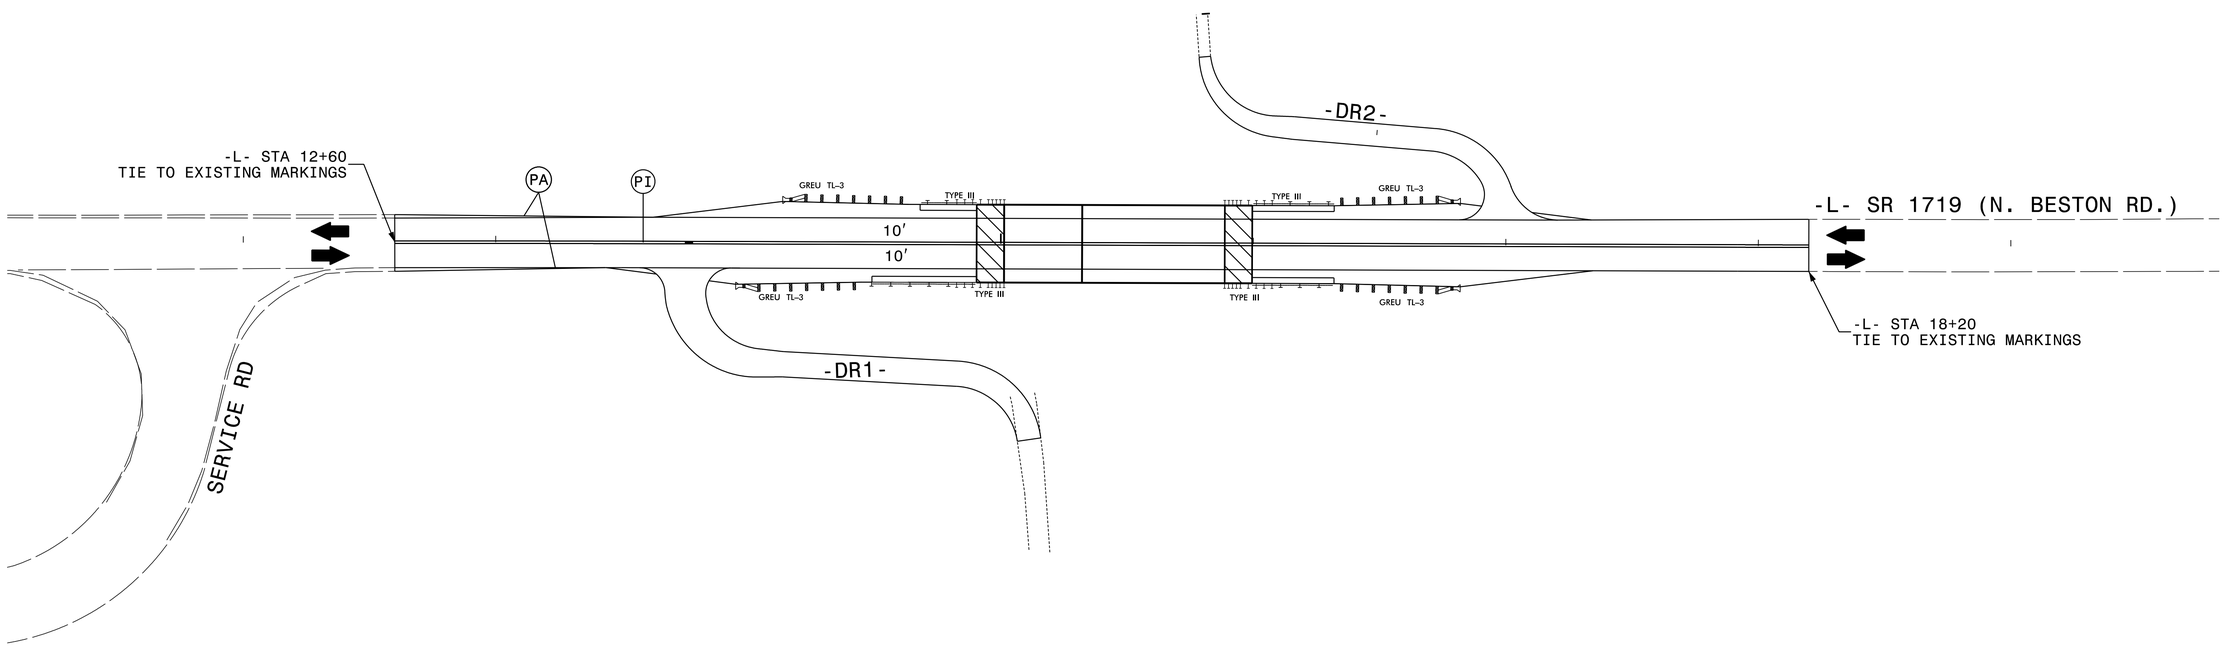

PAVEMENT MARKING SCHEDULE

PA	4″ WHITE EDGELINE, PAINT
PI	4″ YELLOW DOUBLE CENTERLINE, PAINT

PLANS PREPARED BY :

RK&K

RUMMEL, KLEPPER & KAHL, LLP
900 RIDGEFIELD DRIVE SUITE 350
RALEIGH, NORTH CAROLINA 27609-3960
NC LICENSE NO. F-0112 • (919) 878-9560

2/13/2018
17BP.4.R.87_SH02.dgn
ccoliver

PAVEMENT MARKING DETAIL