WBS: 17BP.4.R.87

CONTRACT: DD00247

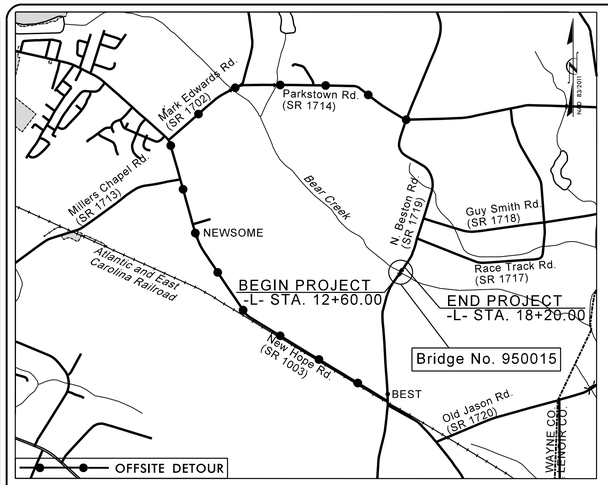

VICINITY MAP

STATE OF NORTH CAROLINA
DIVISION OF HIGHWAYS

UTILITIES BY OTHERS PLANS
WAYNE COUNTY

LOCATION: BRIDGE NO. 950015 OVER WEST BEAR CREEK ON SR 1719 (N. BESTON RD.)

TYPE OF WORK: WATERLINE REPLACEMENT

T.I.P. NO.	SHEET NO.
950015	UO–1

NOTE:
ALL UTILITY WORK SHOWN ON THIS SHEET WILL BE DONE BY OTHERS.
NO PAYMENT WILL BE MADE TO THE CONTRACTOR FOR UTILITY WORK SHOWN ON THIS SHEET.

NAD 83/2011

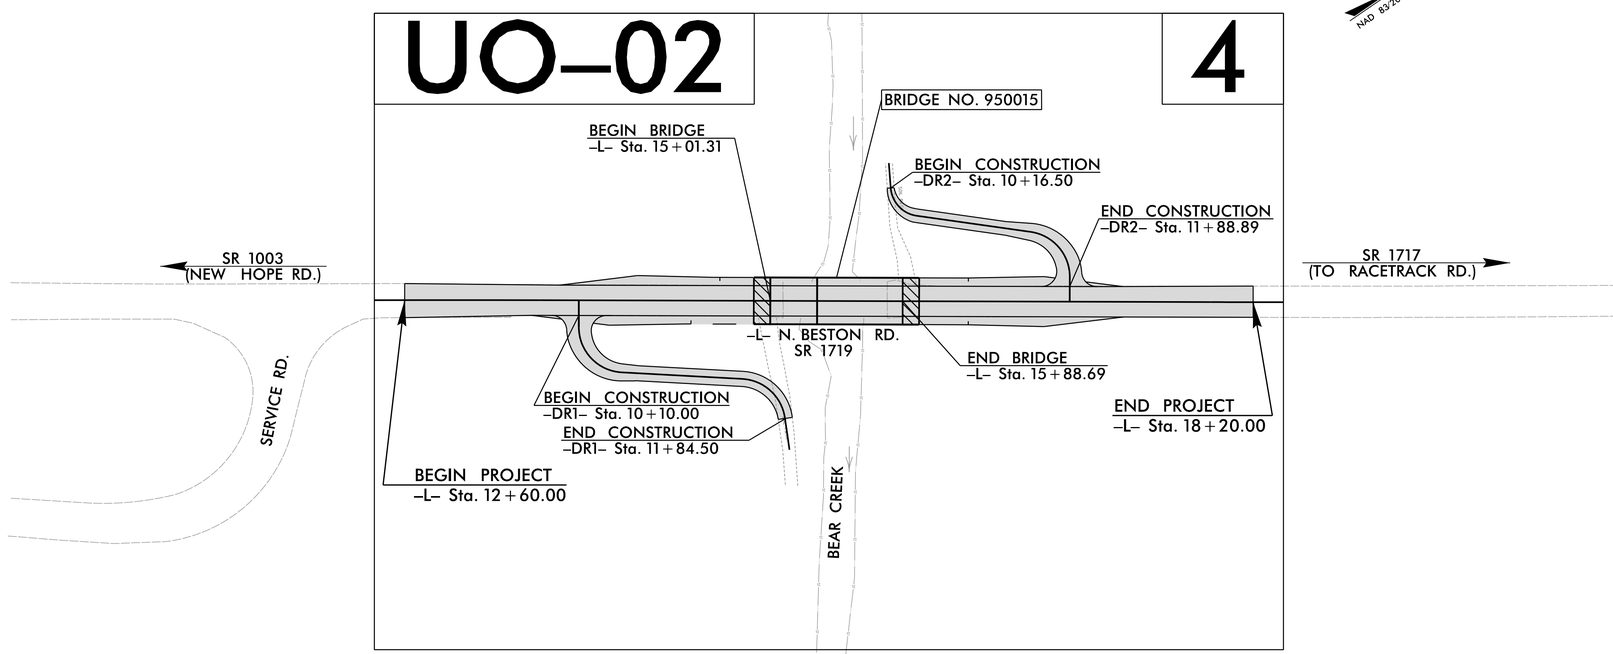

GRAPHIC SCALES

50 25 0 50 100
PLANS

INDEX OF SHEETS

SHEET NO.:	*DESCRIPTION:*
UO–1	*TITLE SHEET*
UO–02	*UBO PLAN SHEETS*

UTILITY OWNERS WITH CONFLICTS

(A) WAYNE COUNTY PUBLIC WORKS – WATERLINE

PREPARED IN THE OFFICE OF:

PLANS PREPARED BY :
RK&K
RUMMEL, KLEPPER & KAHL, LLP
900 RIDGEFIELD DRIVE SUITE 350
RALEIGH, NORTH CAROLINA 27609–3960
NC LICENSE NO. F–0112 • (919) 878–9560

Howard Woodall, PE	*UTILITY PROJECT MANAGER*
Ashley Reid	*PROJECT UTILITY COORDINATOR*
Mark Lawson	*PROJECT UTILITY CADD*

DIVISION OF HIGHWAYS
DIVISION 04
2671 US 70 West
Goldsboro, NC 27530

David Beaman	*DIVISION CONTACT #1*
Kim Moore	*DIVISION CONTACT #2*
Rachel Evans	*DIVISION CONTACT #3*
Randy Davis	*DIVISION CONTACT #4*

09/08/99

4/19/2008
N:\Projects\2015\15213_NCEastLSA\J01_Div4Bridges\Bridge950015\Design\Utilities\Engineering\UBO\Proj\950015_ut_tsh_U001_psh.dgn
mlawson