DIV4 – BRIDGE 950053 – WAYNE COUNTY

17BP.4.R.105	PROJECT REFERENCE NO.	SHEET NO.
RDY-04 = UO-02	950053	UO-2

UTILITIES BY OTHERS

NOTE:
ALL UTILITY WORK SHOWN ON THIS SHEET WILL BE DONE BY OTHERS. NO PAYMENT WILL BE MADE TO THE CONTRACTOR FOR UTILITY WORK SHOWN ON THIS SHEET.

GRAPHIC SCALES
20 0' 20 40
PLAN

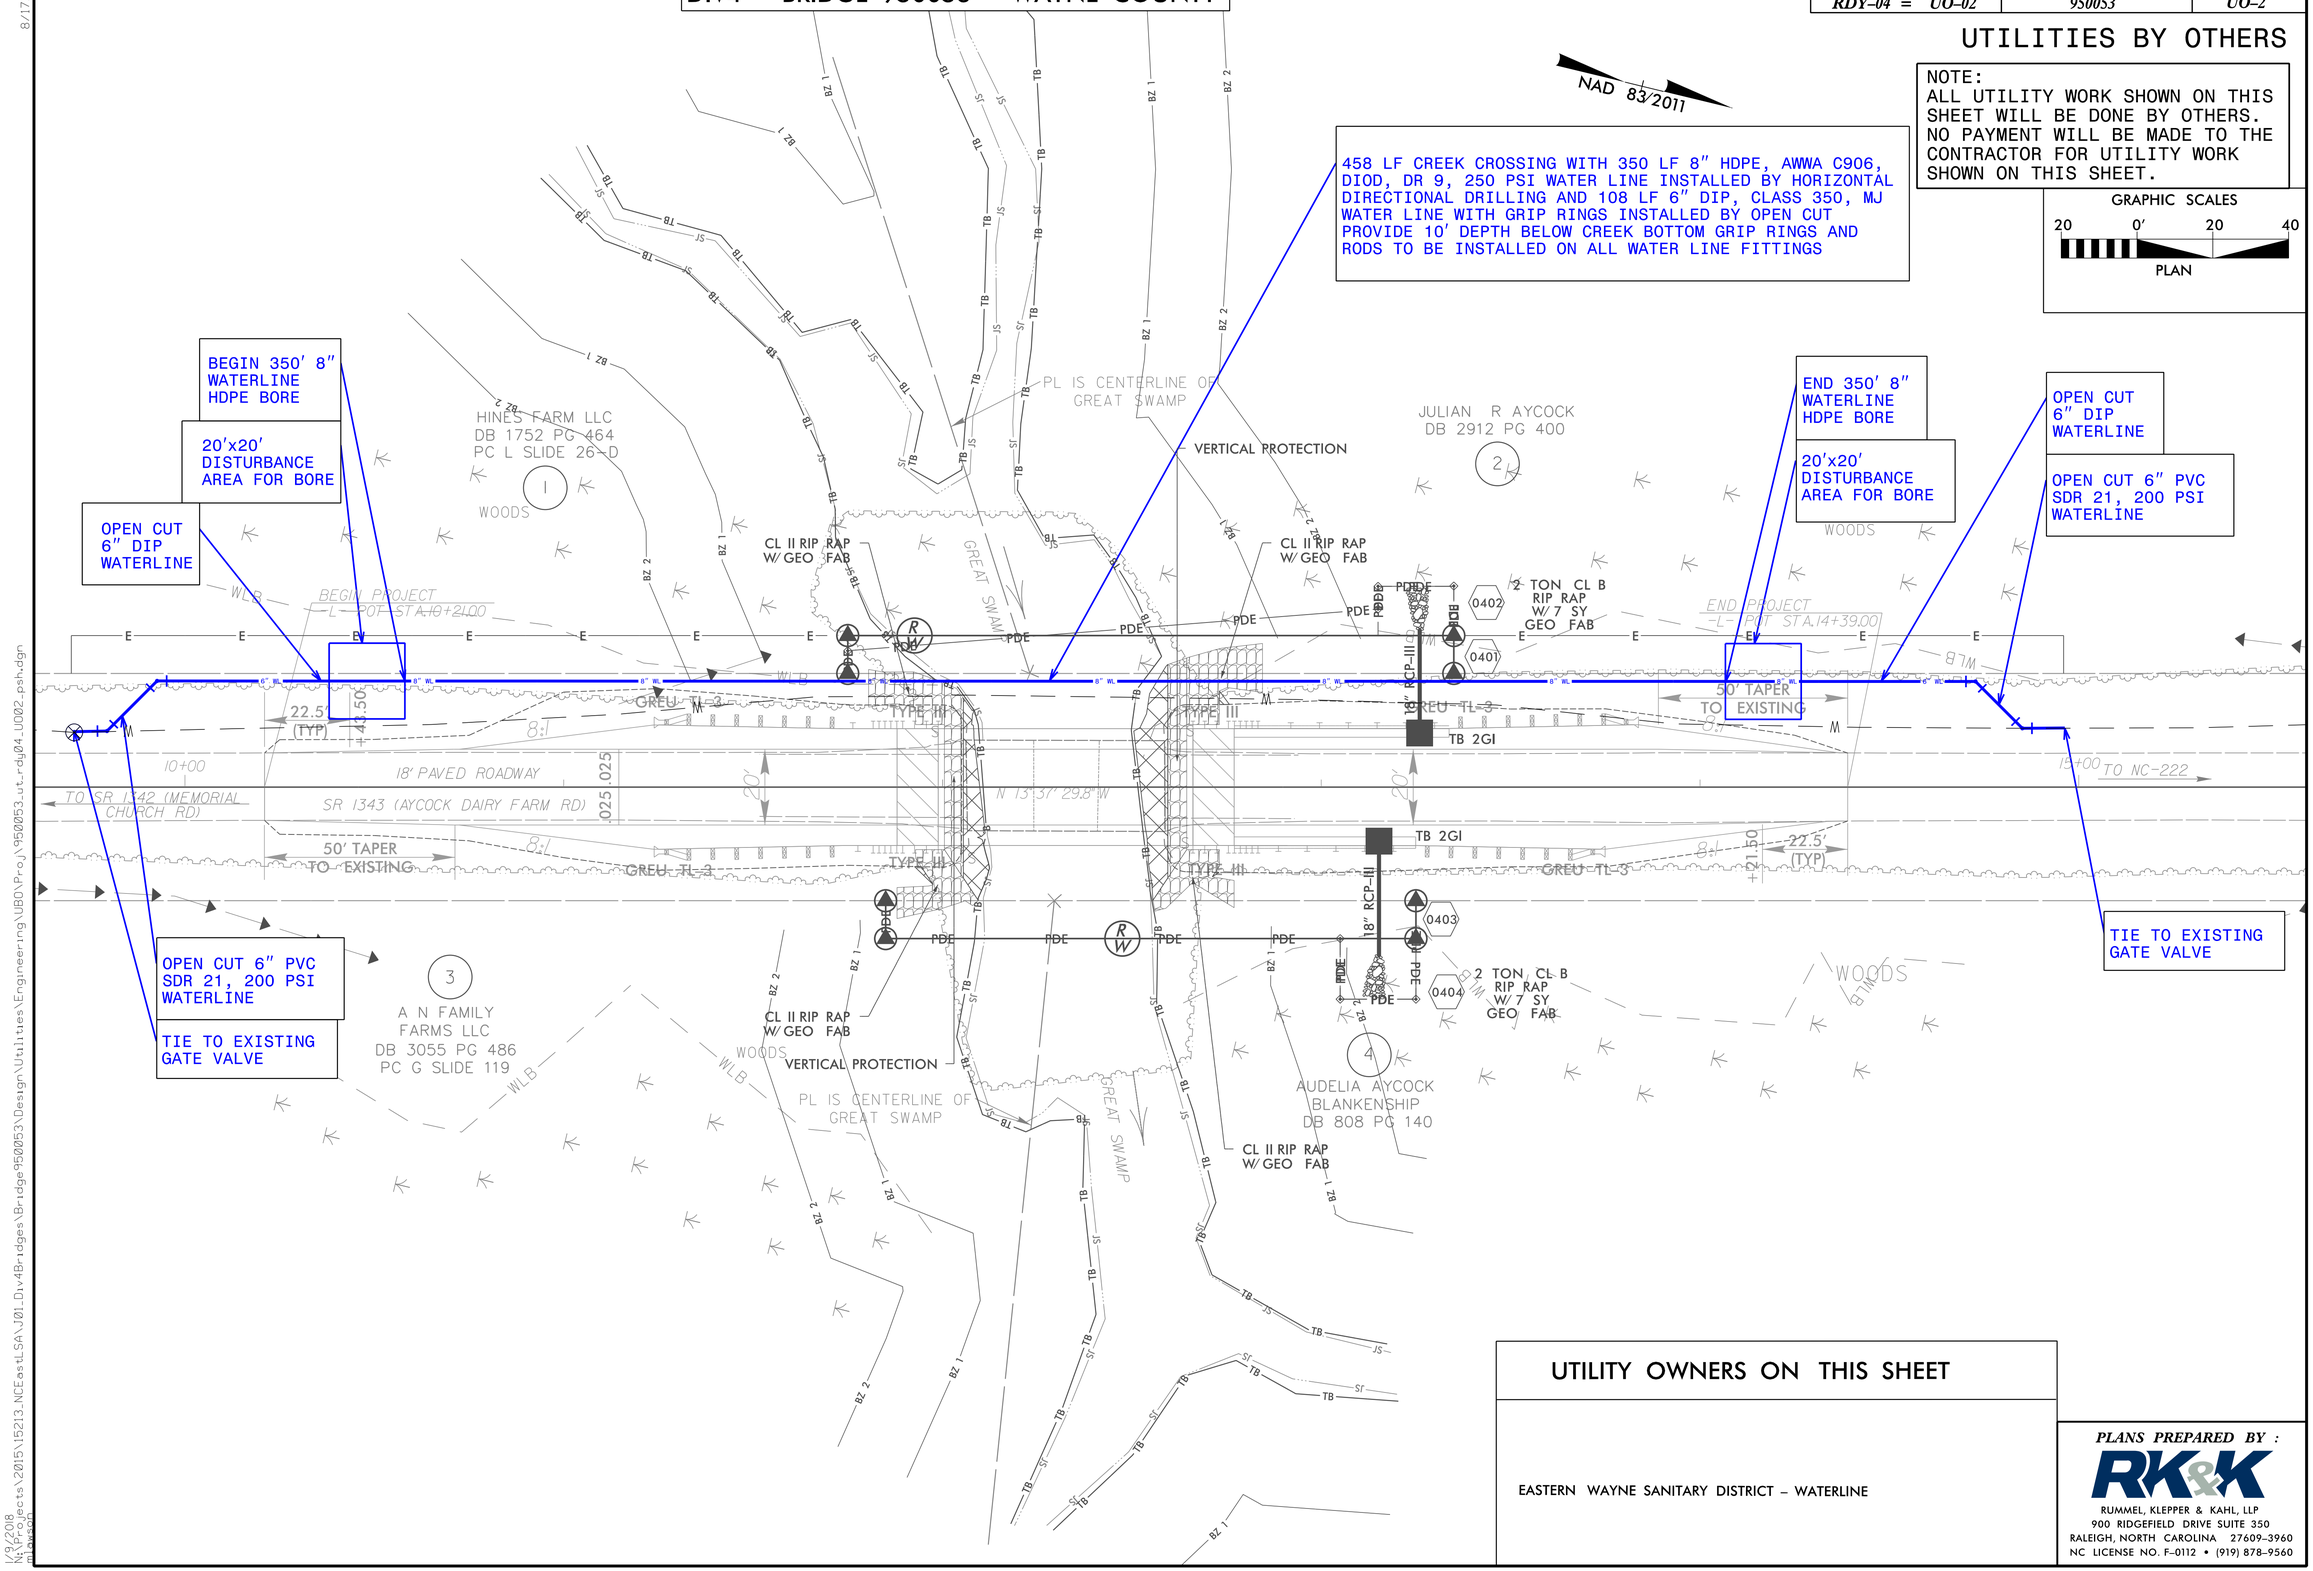

UTILITY OWNERS ON THIS SHEET

EASTERN WAYNE SANITARY DISTRICT – WATERLINE

PLANS PREPARED BY :
RK&K
RUMMEL, KLEPPER & KAHL, LLP
900 RIDGEFIELD DRIVE SUITE 350
RALEIGH, NORTH CAROLINA 27609-3960
NC LICENSE NO. F-0112 • (919) 878-9560

8/17/99
1/3/2018
N:\Projects\2015\15213_NCEastSA\101_Div4Bridges\Bridge950053\Design\Utilities\Engineering\UBO\Proj\950053_ut_rdy04_UO02_psh.dgn
mlpason