DocuSign Envelope ID: 58407102-D0EF-4955-9684-0886CC4B7760

PROJ. REFERENCE NO.	SHEET NO.
17BP.4.R.105	TMP-3

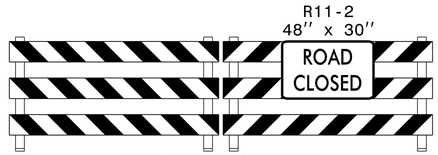

TYPE III BARRICADE(S)
1

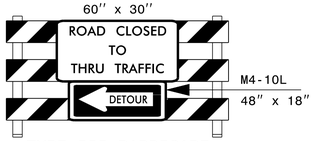

TYPE III BARRICADE
2

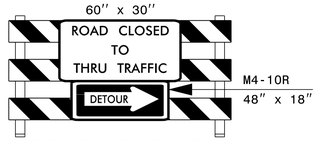

TYPE III BARRICADE
3

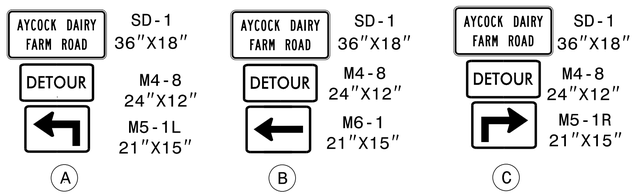

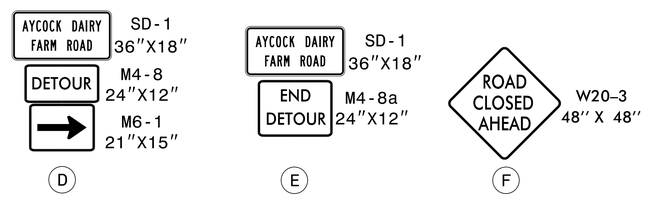

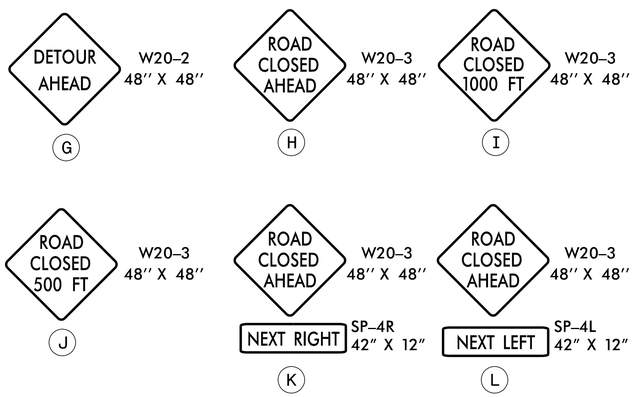

NOTE:
FOR TRAFFIC CONTROL DEVICES AND SIGNING INFORMATION REFER TO ROADWAY STANDARD DRAWING NO. 1101.03 SHEET 1.

REFER TO SHEET SD-1 FOR SIGN DESIGN.

SIGNS K AND L SHALL BE LOCATED 500' PRIOR TO SR 1343 (AYCOCK DAIRY FARM RD).

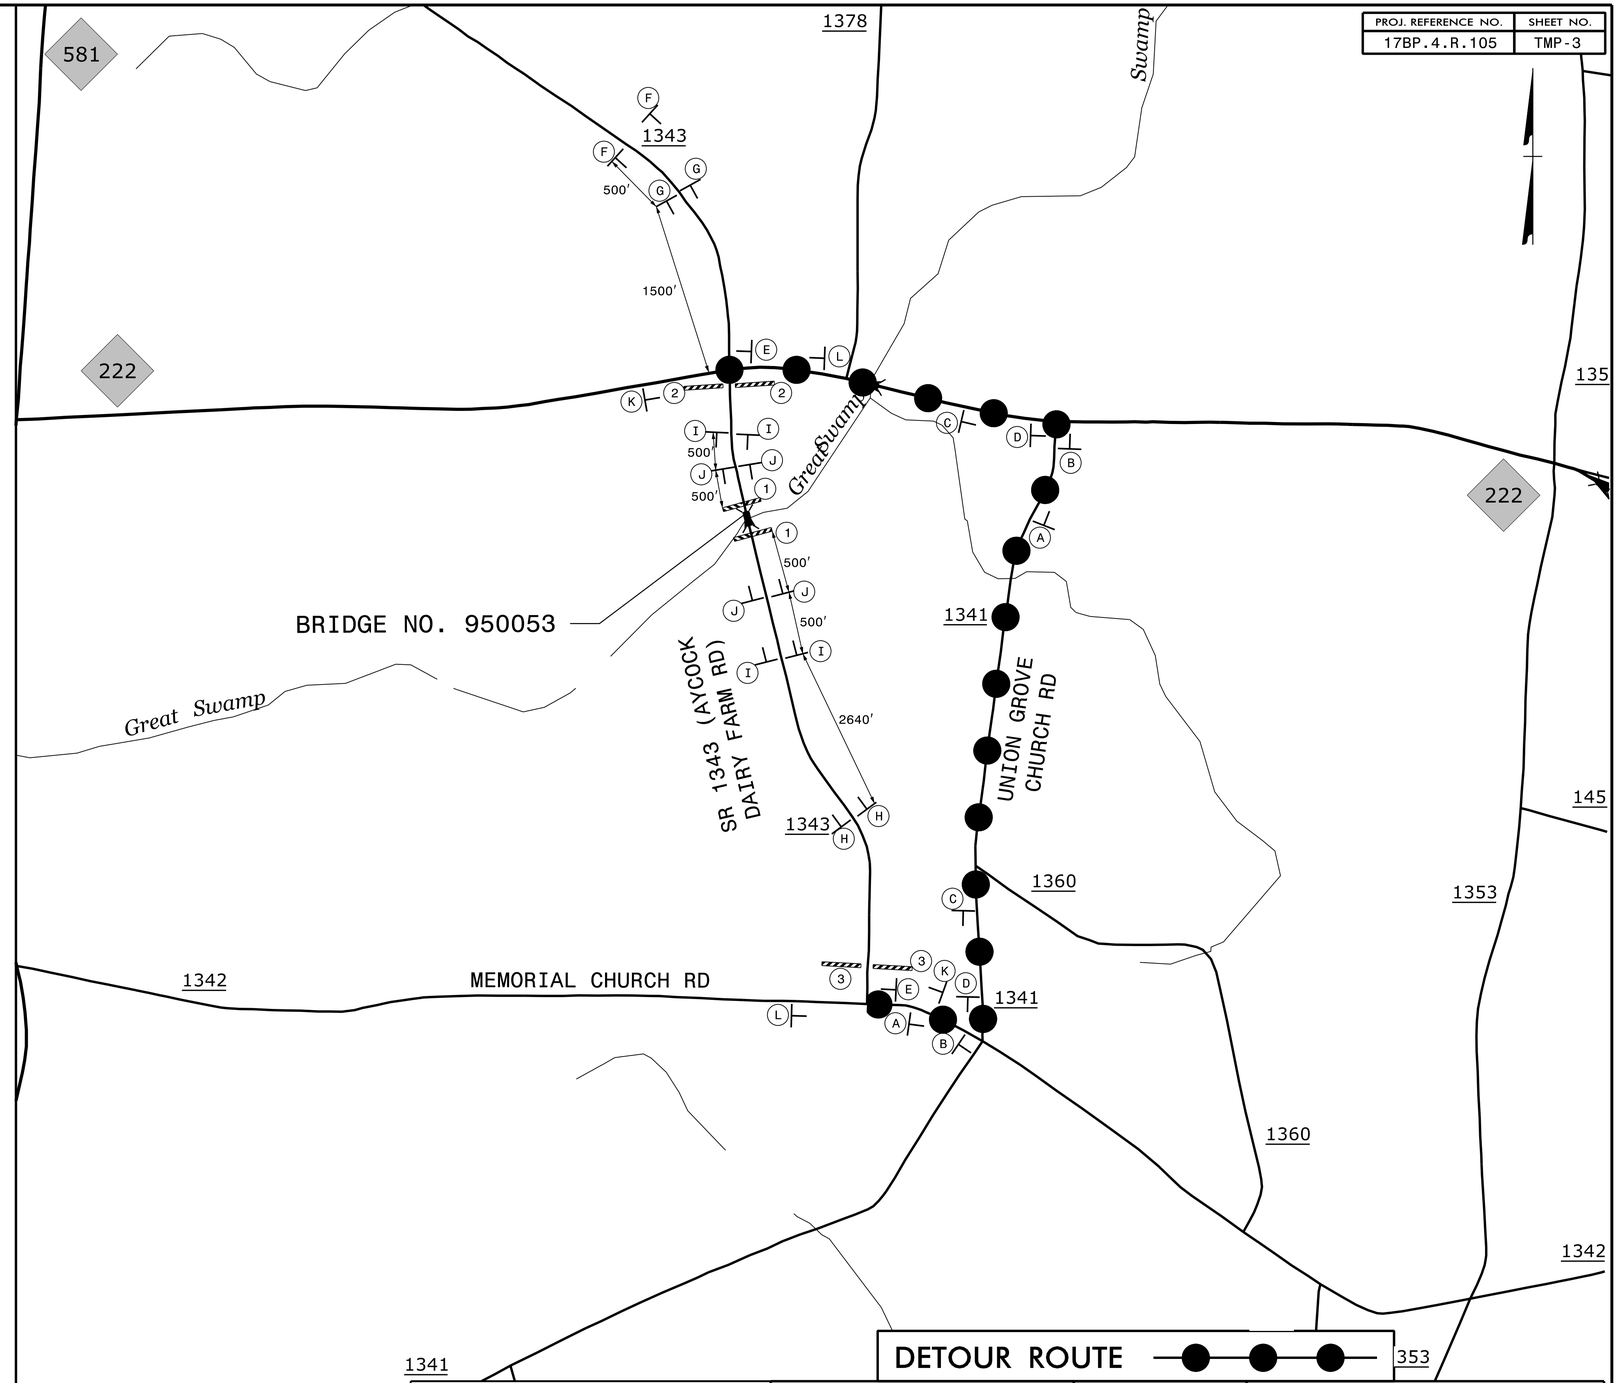

PLANS PREPARED BY :

RK&K

RUMMEL, KLEPPER & KAHL, LLP
900 RIDGEFIELD DRIVE SUITE 350
RALEIGH, NORTH CAROLINA 27609-3960
NC LICENSE NO. F-0112 • (919) 878-9560

APPROVED: DocuSigned by: Kevin W. Bisby 3CE3C9ABDF464B1...
DATE: 5/23/2018
SEAL

NORTH CAROLINA PROFESSIONAL SEAL 21047 ENGINEER KEVIN W. BISBY

DOCUMENT NOT CONSIDERED FINAL UNLESS ALL SIGNATURES COMPLETED

DIVISION OF HIGHWAYS
STATE OF NORTH CAROLINA
DEPARTMENT OF TRANSPORTATION
WORK ZONE TRAFFIC CONTROL

OFFSITE DETOUR
BRIDGE #950053
SR 1343

2/13/2018
53_TMP_tmp03.dgn
localuser