950053	PROJECT REFERENCE NO.	SHEET NO.
	17BP.4.R.105	CONST.4/EC-4
	R/W SHEET NO.	
	ROADWAY DESIGN ENGINEER	HYDRAULICS ENGINEER

NAD 83/2011

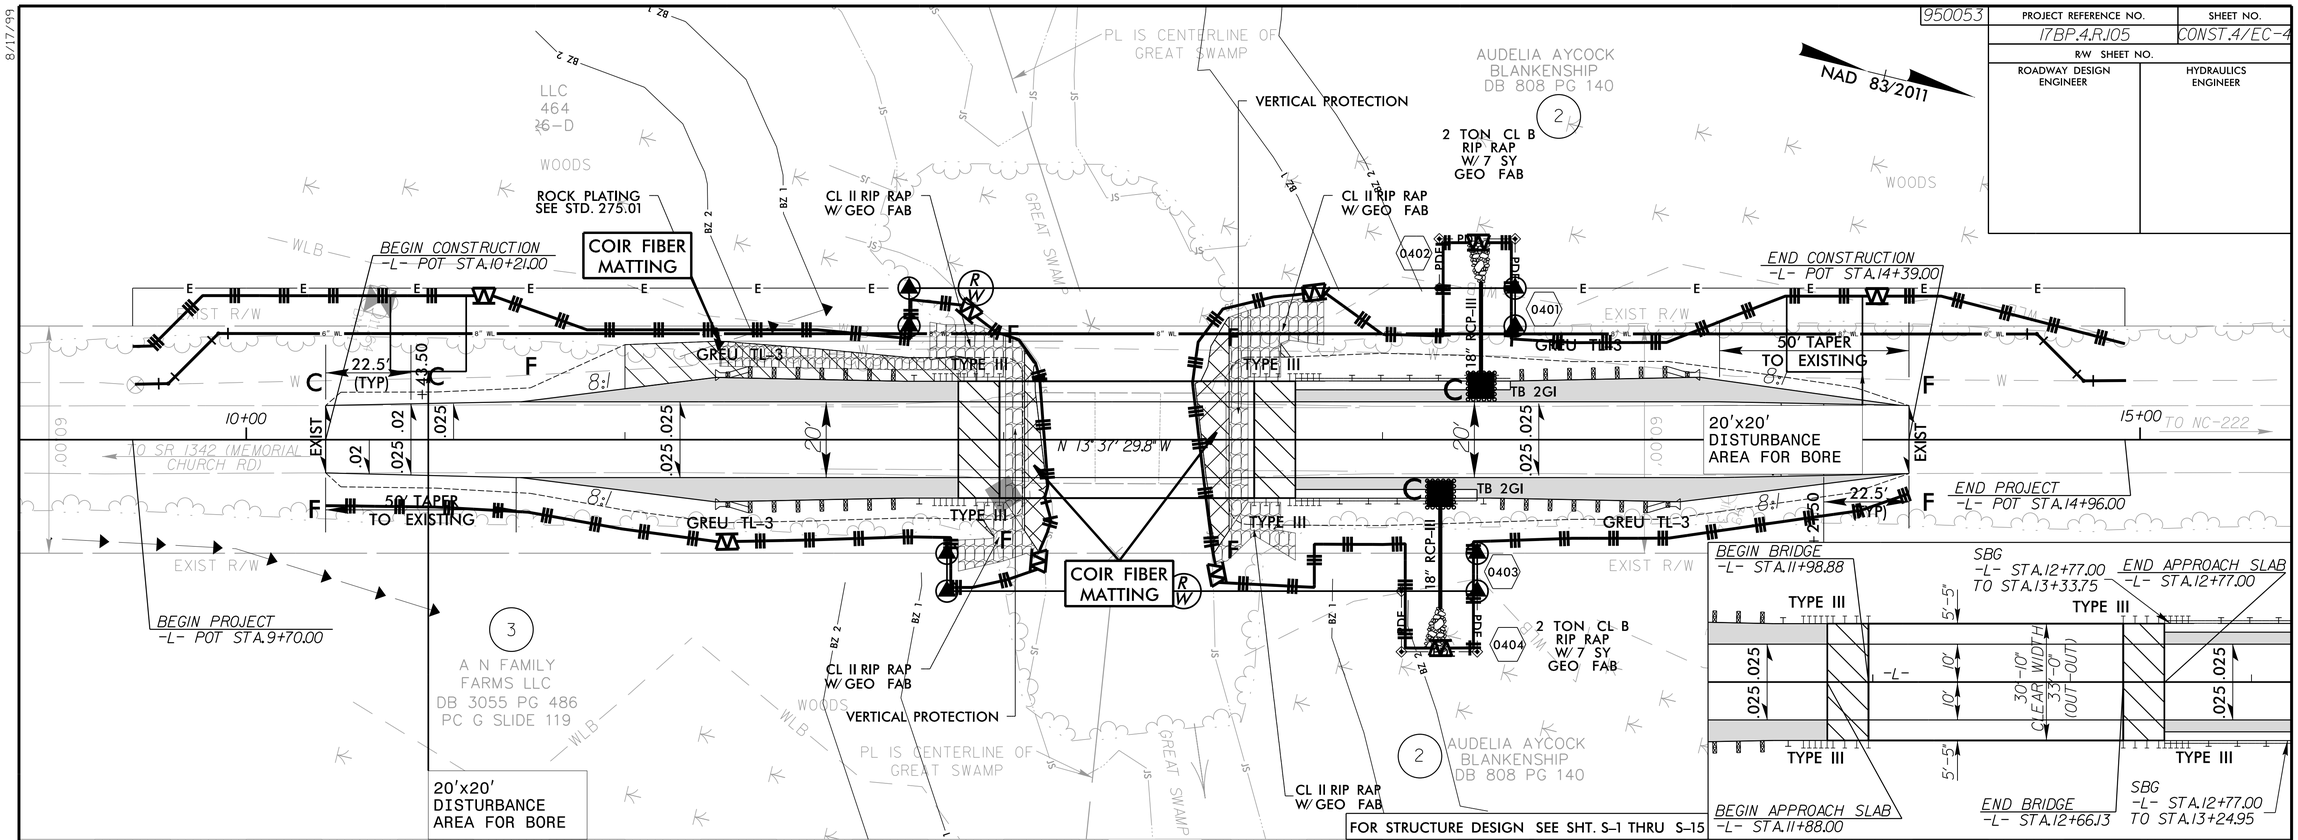

BRIDGE HYDRAULIC DATA

STR #950053 Sta. 12+32.5 -L-

DESIGN FREQUENCY	= 25	YRS
DESIGN DISCHARGE	= 960	CFS
DESIGN HW ELEVATION	= 109.8	FT
100 YEAR DISCHARGE	= 1,400	CFS
100 YEAR FREQUENCY	= 100	YRS
100 YEAR HW ELEVATION	= 111.2	FT
OVERTOPPING FREQUENCY	= 500+	YRS
OVERTOPPING DISCHARGE	= 2,106	CFS
OVERTOPPING ELEVATION	= 111.9	FT

PLANS PREPARED BY :
RK&K
RUMMEL, KLEPPER & KAHL, LLP
900 RIDGEFIELD DRIVE SUITE 350
RALEIGH, NORTH CAROLINA 27609-3960
NC LICENSE NO. F-0112 • (919) 878-9560

8/17/99
5/1/2018
R:\Hydraulics\CADD\EC Plans\950053_ec_psh04.dgn