DocuSign Envelope ID: 58407102-D0EF-4955-9684-0886CC4B7760

PROJECT REFERENCE NO.	SHEET NO.
17BP.4.R.105	PMP-2

APPROVED: DocuSigned by: Kevin W. Bixby 3CE3C9ABDF464B1...

DATE: 5/23/2018

SEAL

NORTH CAROLINA PROFESSIONAL SEAL 21047 ENGINEER KEVIN W. BIXBY

DOCUMENT NOT CONSIDERED FINAL UNLESS ALL SIGNATURES COMPLETED

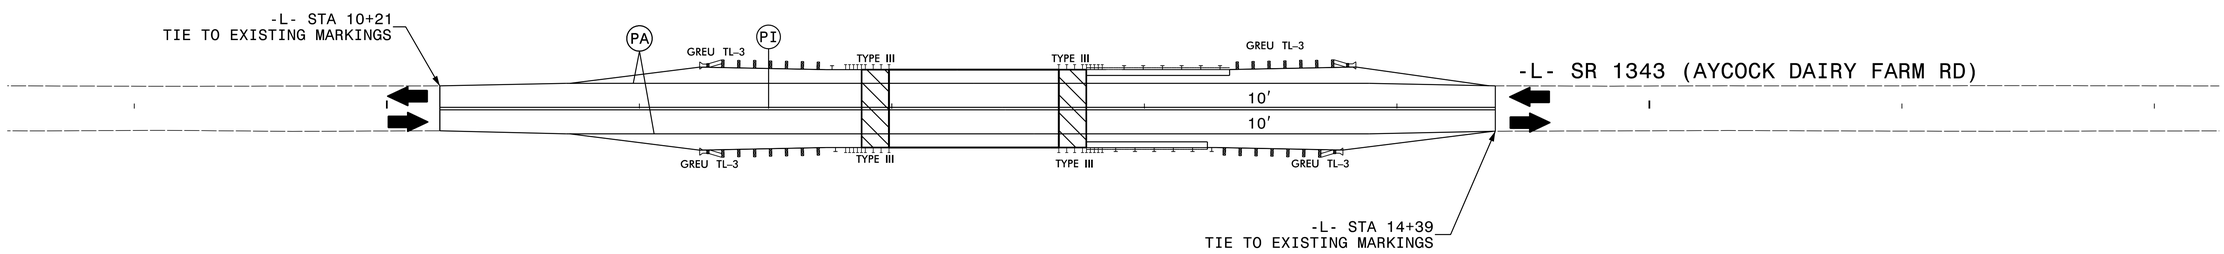

PAVEMENT MARKING SCHEDULE

PA	4" WHITE EDGELINE, PAINT
PI	4" YELLOW DOUBLE CENTERLINE, PAINT

PLANS PREPARED BY :

RK&K

RUMMEL, KLEPPER & KAHL, LLP
900 RIDGEFIELD DRIVE SUITE 350
RALEIGH, NORTH CAROLINA 27609-3960
NC LICENSE NO. F-0112 • (919) 878-9560

5/17/2018
R:\17BP.4.R.105_PSH02.dgn
tcoolusar

PAVEMENT MARKING DETAIL