DocuSign Envelope ID: DFFE9F4A-DC0F-4D95-850A-238D1B16A873

TOTAL BILL OF MATERIAL

	REMOVAL OF EXISTING STRUCTURE	ASBESTOS ASSESSMENT	PDA TESTING	UNCLASSIFIED STRUCTURE EXCAVATION	CLASS A CONCRETE	BRIDGE APPROACH SLABS	REINFORCING STEEL	PILE DRIVING EQUIPMENT SETUP FOR HP 12x53 STEEL PILES	HP 12 X 53 STEEL PILES		VERTICAL CONCRETE BARRIER RAIL	PLAIN RIP RAP CLASS II	GEOTEXTILE FOR DRAINAGE	ELASTOMERIC BEARINGS	3'-0" X 2'-0" PRESTRESSED CONCRETE CORED SLABS	
	LUMP SUM	LUMP SUM	EA.	LUMP SUM	CU. YDS.	LUMP SUM	LBS.	EA.	NO.	LIN.FT.	LIN.FT.	TONS	SQ.YDS.	LUMP SUM	NO.	LIN.FT.
SUPERSTRUCTURE											130.00				11	715.00
END BENT NO. 1					21.8		2636	7	7	280		80	95			
END BENT NO. 2					21.8		2636	7	7	245		90	105			
TOTAL	LUMP SUM	LUMP SUM	1	LUMP SUM	43.6	LUMP SUM	5272	14	14	525	130.00	170	200	LUMP SUM	11	715.00

BENCH MARK: "BM #1" AT STA. 10+35.30 -L-, 36.5' LT, BENCH TIE NAIL IN 12" PINE TREE, N: 659028, E: 2289688, ELEV. 111.64'

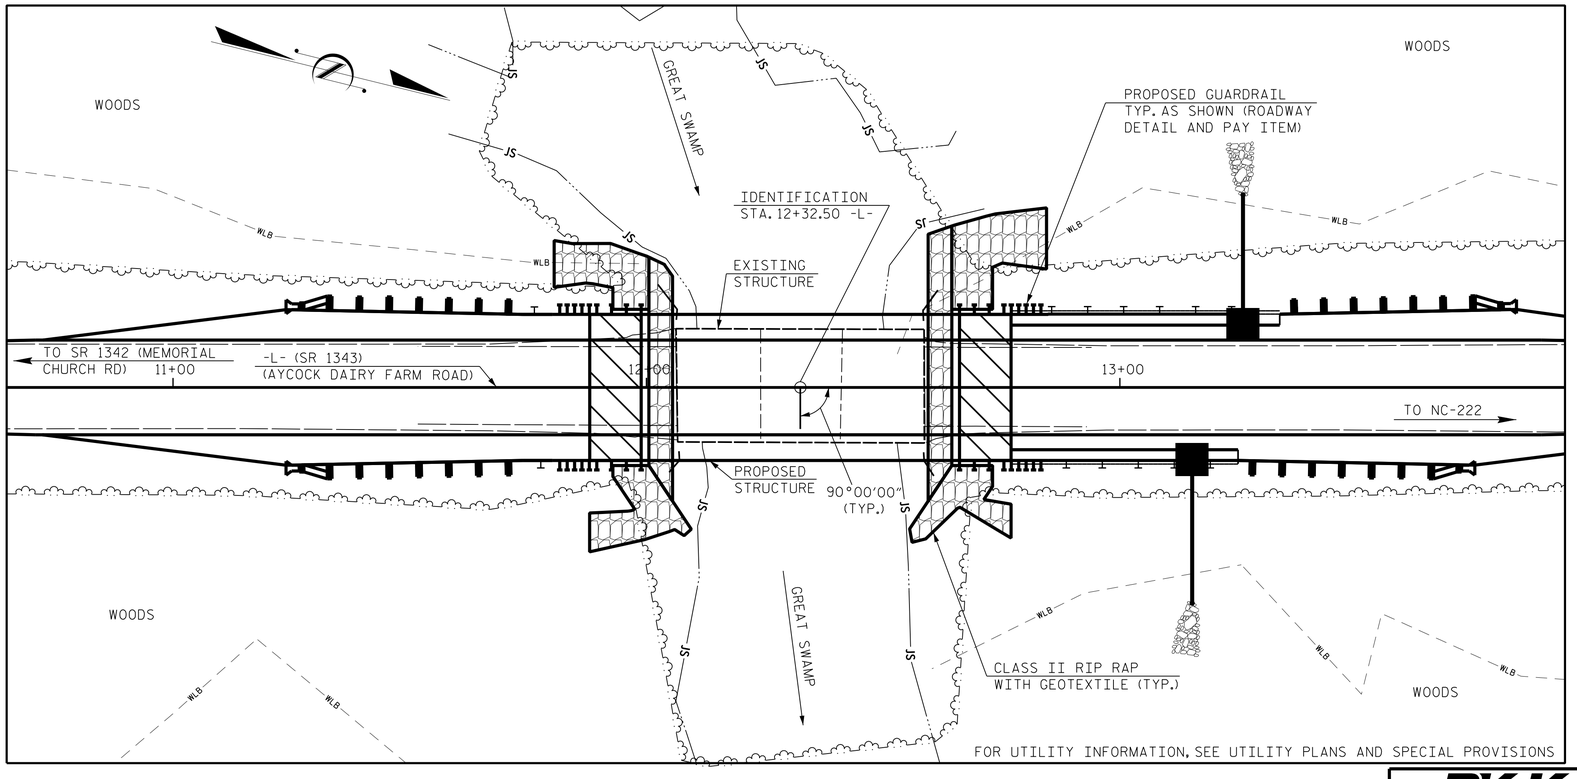

LOCATION SKETCH

PROJECT NO. 17BP.4.R.105
WAYNE COUNTY
STATION: 12+32.50 -L-

SHEET 2 OF 3

STATE OF NORTH CAROLINA
DEPARTMENT OF TRANSPORTATION
RALEIGH

GENERAL DRAWING

FOR BRIDGE OVER GREAT SWAMP ON SR 1343 (AYCOCK DAIRY FARM RD.) BETWEEN SR 1342 AND NC 222

BRIDGE NO. 950053

NORTH CAROLINA PROFESSIONAL SEAL 18045 ENGINEER TIMOTHY L. COGGINS
Docu Sign Envelope ID: DFFE9F4A-DC0F-4D95-850A-238D1B16A873
5/16/2018

RK&K
RUMMEL, KLEPPER & KAHL, LLP
900 RIDGEFIELD DRIVE SUITE 350
RALEIGH, NC 27609-3960 (919) 878-9560
NC LICENSE NUMBER: F-0112

DOCUMENT NOT CONSIDERED FINAL UNLESS ALL SIGNATURES COMPLETED

REVISIONS								SHEET NO.
NO.	BY:	DATE:	NO.	BY:	DATE:			S-2
1			3					TOTAL SHEETS
2			4					15

DRAWN BY : L.A. TUTT DATE : DEC. 2017
CHECKED BY : B.D. KLAPPENBACH DATE : DEC. 2017
DESIGN ENGINEER OF RECORD : T.L. COGGINS DATE : DEC. 2017

R:\Structures\DGN\950053_SD_LOC.dgn
atutt 1/9/2018