Prepared in the Office of:
SUMMIT DESIGN AND ENGINEERING SERVICES
NC FIRM LICENSE No: P-0339
504 Meadowlands Drive
Hillsborough, NC 27278
(919) 732-3883
(919) 732-6676 (FAX)

0 2.5 5

PROJ. REFERENCE NO.	SHEET NO.
R-5817	X-13

END CONSTRUCTION -Y1- STA. 13+85.30

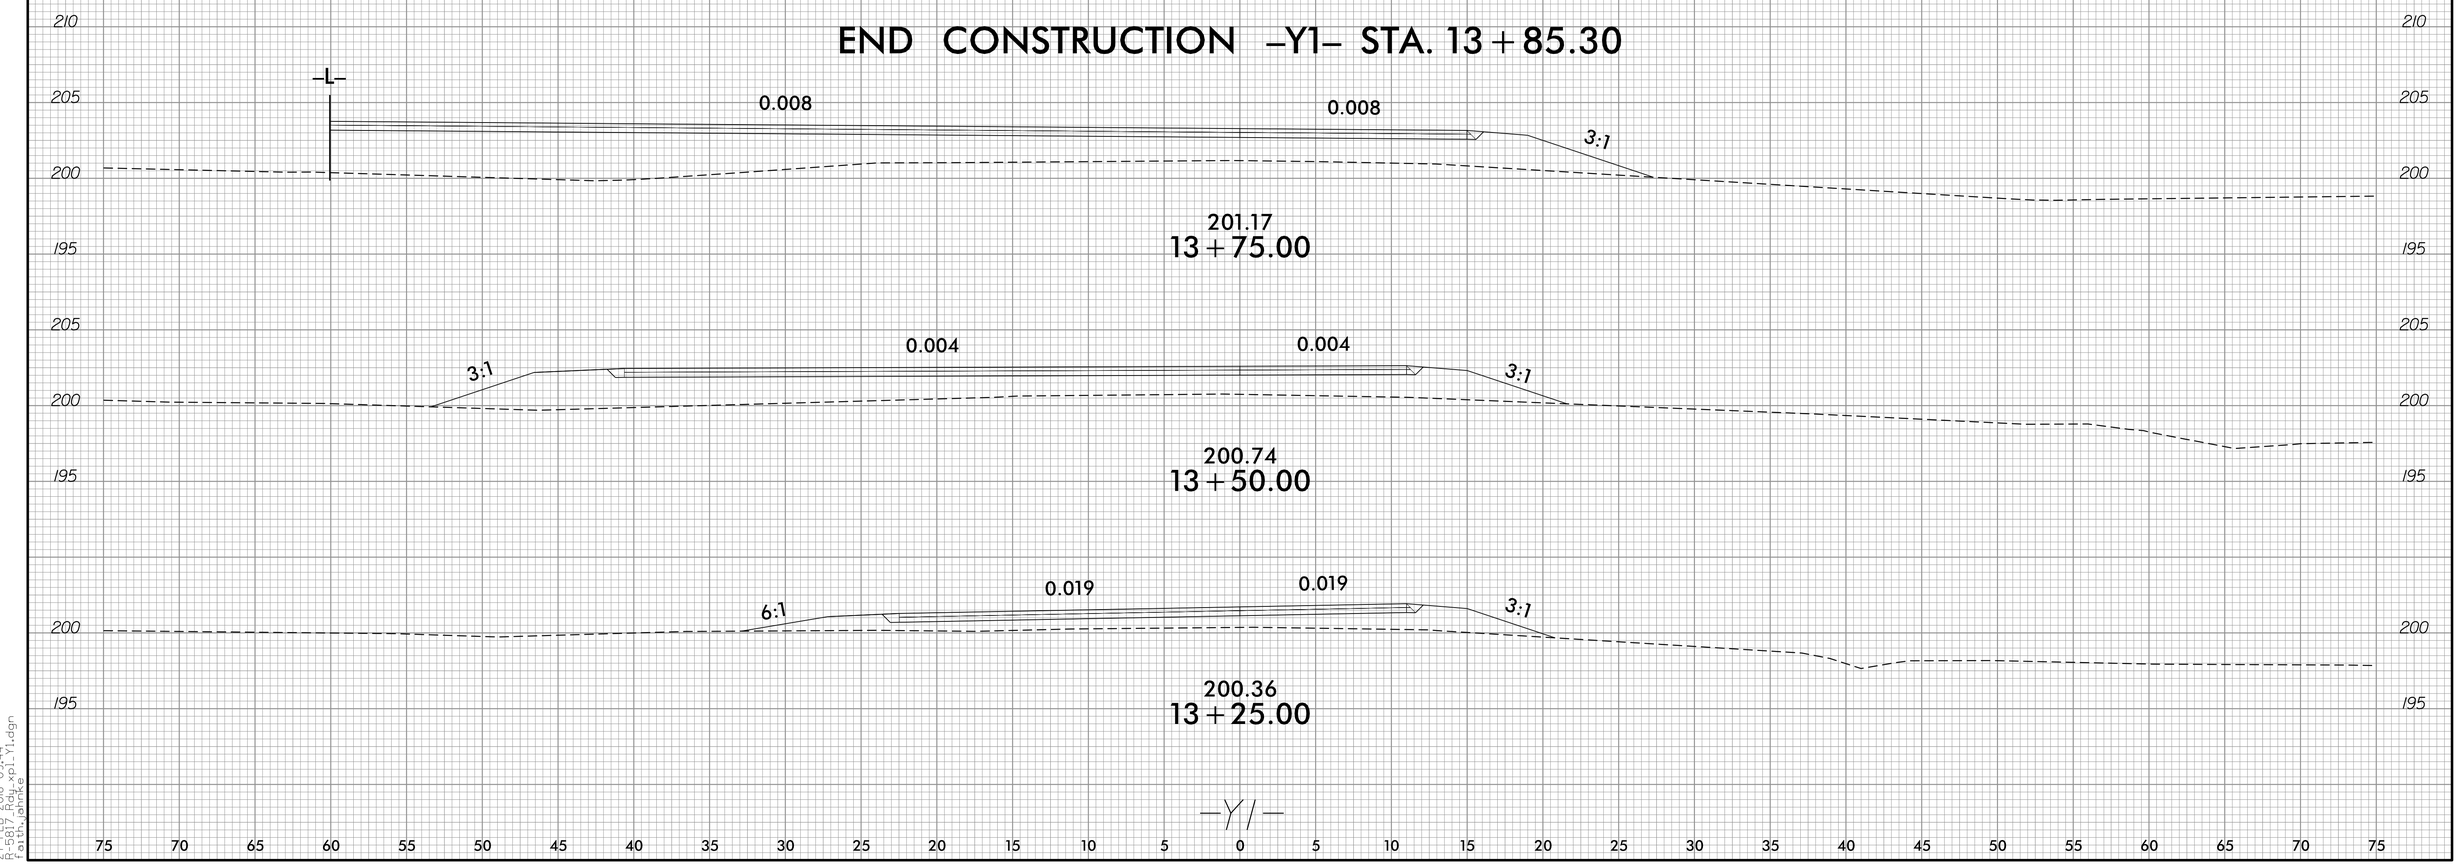

27-FEB-2018 09:44
R-5817_Rdy_xpl_Y1.dgn
faith.ahnke