TIP PROJECT: R-5817

STATE OF NORTH CAROLINA
DIVISION OF HIGHWAYS

T.I.P. NO.	SHEET NO.
R-5817	UO-1

NOTE:
ALL UTILITY WORK SHOWN ON THIS SHEET WILL BE DONE BY OTHERS. NO PAYMENT WILL BE MADE TO THE CONTRACTOR FOR UTILITY WORK SHOWN ON THIS SHEET.

UTILITIES BY OTHERS PLANS
JOHNSTON COUNTY

LOCATION: INTERSECTION AT NC 210 AND SR 1162 (BLACK CREEK RD.)
TYPE OF WORK: POWER DISTRIBUTION AND TELEPHONE RELOCATION

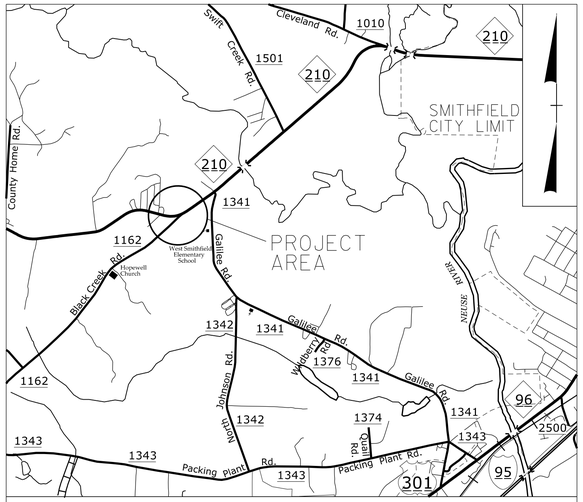

VICINITY MAP

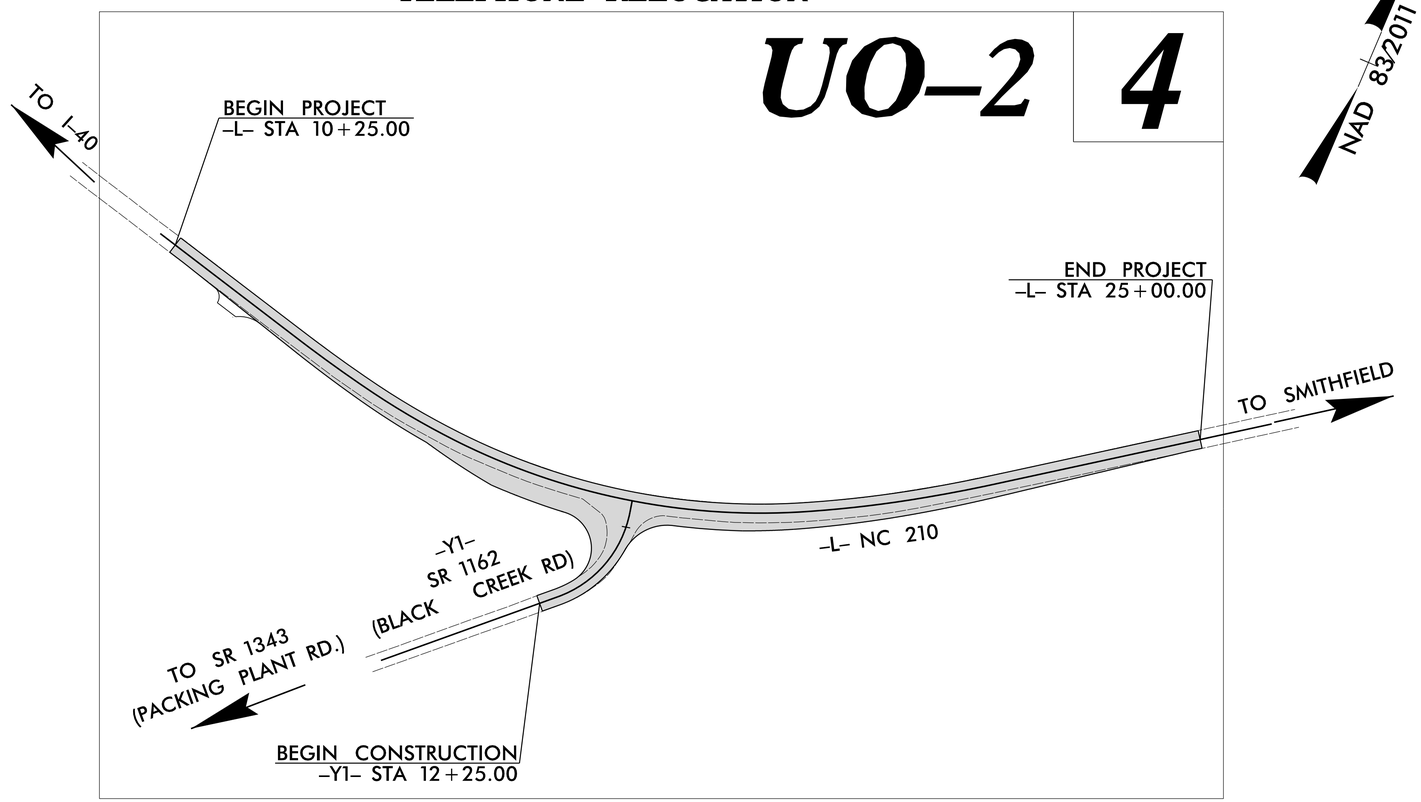

PRELIMINARY PLANS
DO NOT USE FOR CONSTRUCTION

GRAPHIC SCALES

50 25 0 50 100
PLANS

50 25 0 50 100
PROFILE (HORIZONTAL)

10 5 0 10 20
PROFILE (VERTICAL)

INDEX OF SHEETS

SHEET NO.:	DESCRIPTION:
UO-1	TITLE SHEET
UO-2	UBO PLAN SHEET

UTILITY OWNERS WITH CONFLICTS

(A) POWER DISTRIBUTION - DUKE ENERGY
(B) COMMUNICATIONS - CENTURYLINK

PREPARED IN THE OFFICE OF:

TELICS
5173 GUMTREE ROAD
WINSTON-SALEM, NC 27107
(336) 788-0150

Jim Brooks — UTILITY PROJECT MANAGER
Chris Kennedy — PROJECT UTILITY COORDINATOR

DIVISION OF HIGHWAYS
UTILITIES UNIT
1555 MAIL SERVICES CENTER
RALEIGH NC 27699-1555
PHONE (919) 707-6690
FAX (919) 250-4151

Bo Hemphill, PE — UTILITIES REGIONAL ENGINEER
Kim Moore — UTILITIES ENGINEER
Kyle Pleasant — UTILITIES AREA COORDINATOR
David Beaman — UTILITIES COORDINATOR

09/08/99
11-MAY-2018 10:38
C:\Users\winston34\2017\R-5817\Utilities\Engineering\UBO\Proj\R-5817_UT_tsh_U001_psh.dgn
$$$USERNAME$$$