09/08/99

TIP PROJECT: R-5817

CONTRACT: DD00253

STATE	STATE PROJECT REFERENCE NO.	SHEET NO.	TOTAL SHEETS
N.C.	R-5817	RW-1	

STATE PROJ. NO.	F.A. PROJ. NO.	DESCRIPTION
46989.1.1	NA	P.E.
46989.2.1	NA	R/W
46989.3.1	NA	CONST.

STATE OF NORTH CAROLINA
DIVISION OF HIGHWAYS

PLAN FOR NEW
RIGHT OF WAY AND EASEMENTS

JOHNSTON COUNTY

LOCATION: INTERSECTION AT NC 210 AND SR 1162 (BLACK CREEK RD.)
TYPE OF WORK: GRADING, DRAINAGE, AND PAVING

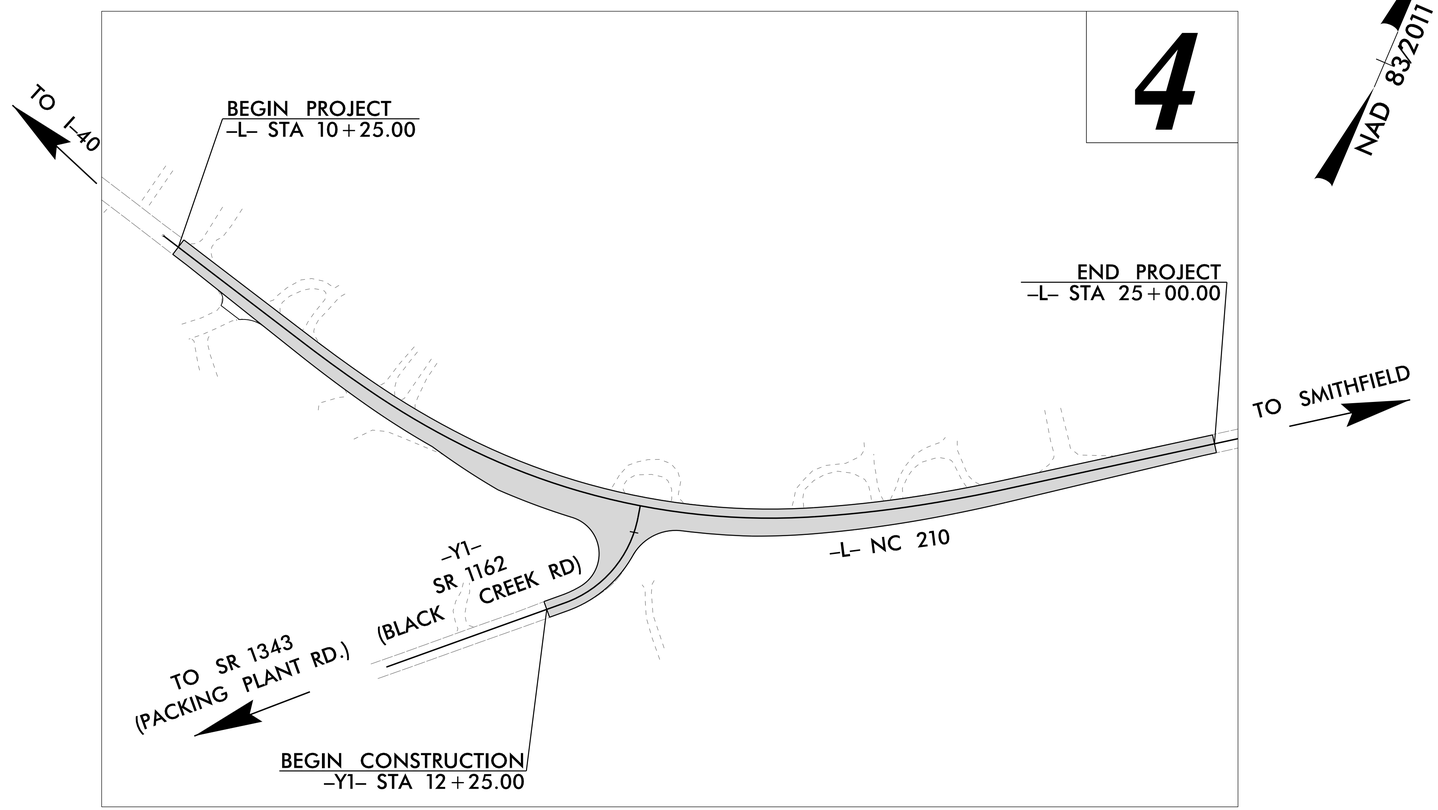

DOCUMENT NOT CONSIDERED FINAL UNLESS ALL SIGNATURES COMPLETED

CLEARING ON THIS PROJECT SHALL BE PREFORMED TO THE LIMITS ESTABLISHED BY METHOD II.

GRAPHIC SCALES

50 25 0 50 100
PLANS

50 25 0 50 10
PROFILE (HORIZONTAL)

10 5 0 10 20
PROFILE (VERTICAL)

DESIGN DATA

ADT -L- 2016 = 3600
ADT -Y1- 2016 = 1400

V = 50 MPH

FUNC CLASS =
MINOR ARTERIAL

PROJECT LENGTH

LENGTH ROADWAY TIP PROJECT R-5817 = 0.279 MILES

TOTAL LENGTH TIP PROJECT R-5817 = 0.279 MILES

RACHEL EVANS, PE
NCDOT CONTACT, DIVISION 4

Prepared in the Office of:
SUMMIT
DESIGN AND ENGINEERING SERVICES
FIRM NO. P-0339
504 Meadowland Drive
Hillsborough, NC 27278-8551
Voice: (919) 732-3883
Fax: (919) 732-6776
www.summitde.net

2018 STANDARD SPECIFICATIONS

RIGHT OF WAY DATE:
DECEMBER 2017

LETTING DATE:
MARCH 27, 2018

PROFESSIONAL LAND SURVEYOR

P.E.
SIGNATURE:

STATE OF NORTH CAROLINA • DEPARTMENT OF TRANSPORTATION

27-FEB-2018 09:43
R-5817_Rdy_tsh_RWI.dgn
faith.jahnke