Prepared in the Office of:
SUMMIT DESIGN AND ENGINEERING SERVICES
NC FIRM LICENSE No: P-0339
504 Meadowlands Drive
Hillsborough, NC 27278
(919) 732-3883
(919) 732-6676 (FAX)

0 2.5 5

PROJ. REFERENCE NO.	SHEET NO.
R-5817	X-6

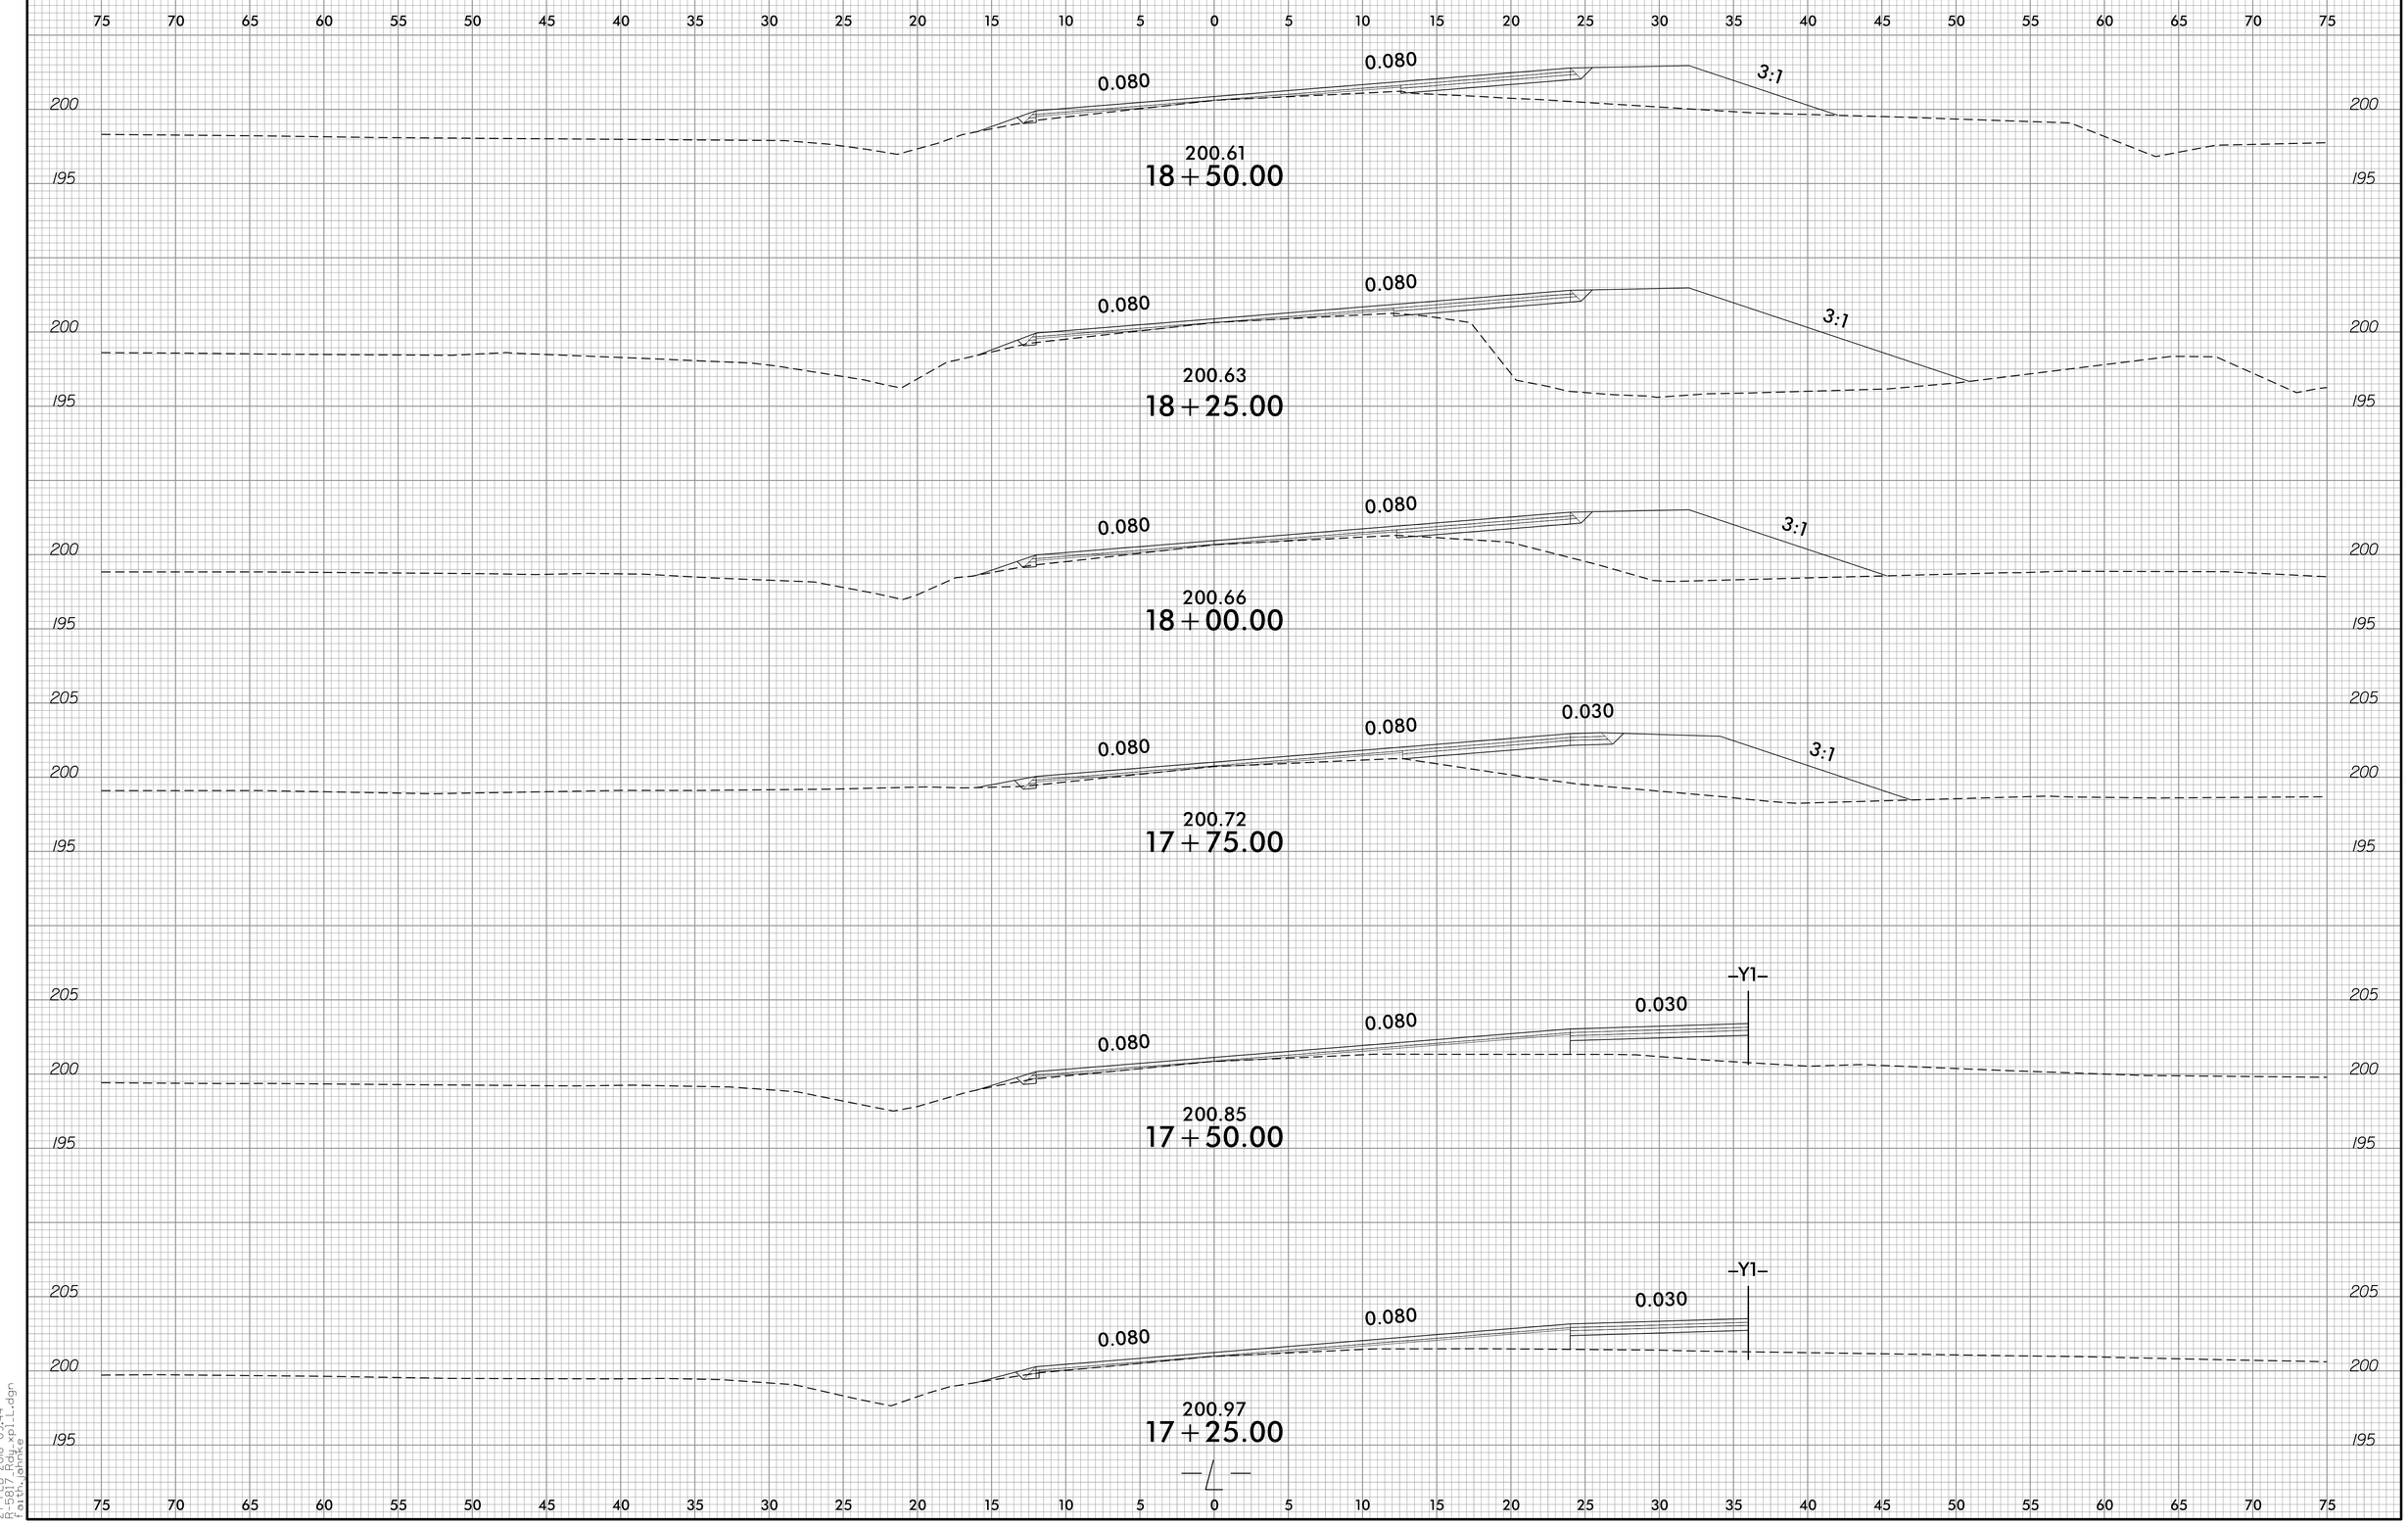

27-FEB-2018 09:44
R-5817_Rdwy_xpl_L.dgn
taylorjohnke