PROJECT REFERENCE NO.	SHEET NO.
R-5817	1C-1
Location and Surveys	

PROJECT SURVEYOR

SURVEY CONTROL SHEET R-5817

W/ EXISTING CENTERLINE ALIGNMENTS PRIOR TO CONSTRUCTION

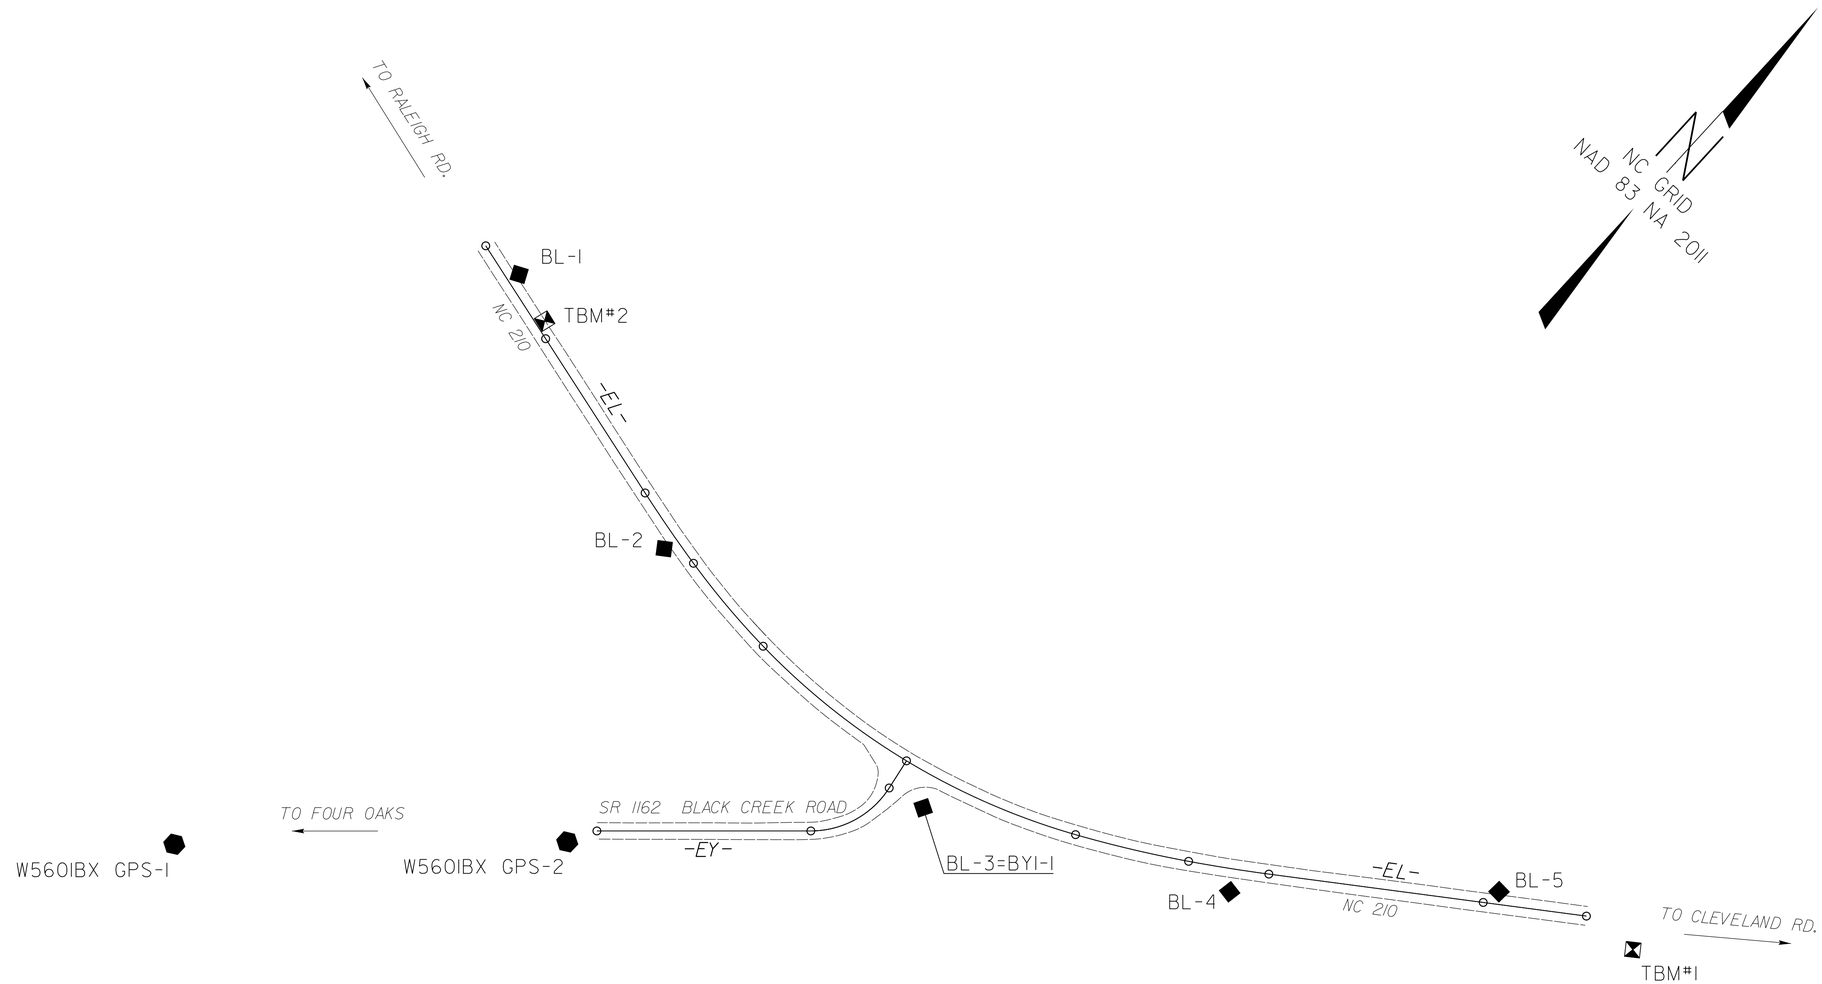

DATUM DESCRIPTION

THE LOCALIZED COORDINATE SYSTEM DEVELOPED FOR THIS PROJECT IS BASED ON THE STATE PLANE COORDINATES ESTABLISHED BY NCDOT FOR MONUMENT "GPS-2(W5601BX2)"
WITH NAD 83/NA 2011 STATE PLANE GRID COORDINATES OF
NORTHING: 638148.350(ft) EASTING: 2175450.355(ft)
ELEVATION: 197.78(ft)
THE AVERAGE COMBINED GRID FACTOR USED ON THIS PROJECT (GROUND TO GRID) IS: 0.999877977
THE N.C. LAMBERT GRID BEARING AND LOCALIZED HORIZONTAL GROUND DISTANCE FROM "GPS-2(W5601BX2)" TO -L- STATION 10+00 IS
N72°42'53.27"W 719.38
ALL LINEAR DIMENSIONS ARE LOCALIZED HORIZONTAL DISTANCES
VERTICAL DATUM USED IS NAVD 88

NOTES:

1. IF FURTHER INFORMATION REGARDING PROJECT CONTROL IS NEEDED, PLEASE CONTACT THE LOCATION AND SURVEYS UNIT.
2. PROJECT CONTROL WAS ESTABLISHED USING GNSS, THE GLOBAL NAVIGATION SATELLITE SYSTEM.
3. NOTE: DRAWING NOT TO SCALE

6/2/99
27-FEB-2018 09:43
r5817_sht_01_cl_dgn
faith.johnke