DocuSign Envelope ID: 755DE461-645C-453E-9C44-CF73D0A7B625

8/17/99

Prepared in the Office of:	SUMMIT DESIGN AND ENGINEERING SERVICES	NC FIRM LICENSE No: P-0339 504 Meadowlands Drive Hillsborough, NC 27278 (919) 732-3883 (919) 732-6676 (FAX)	PROJ. REFERENCE NO.	SHEET NO.
			R-5817	PMP-2

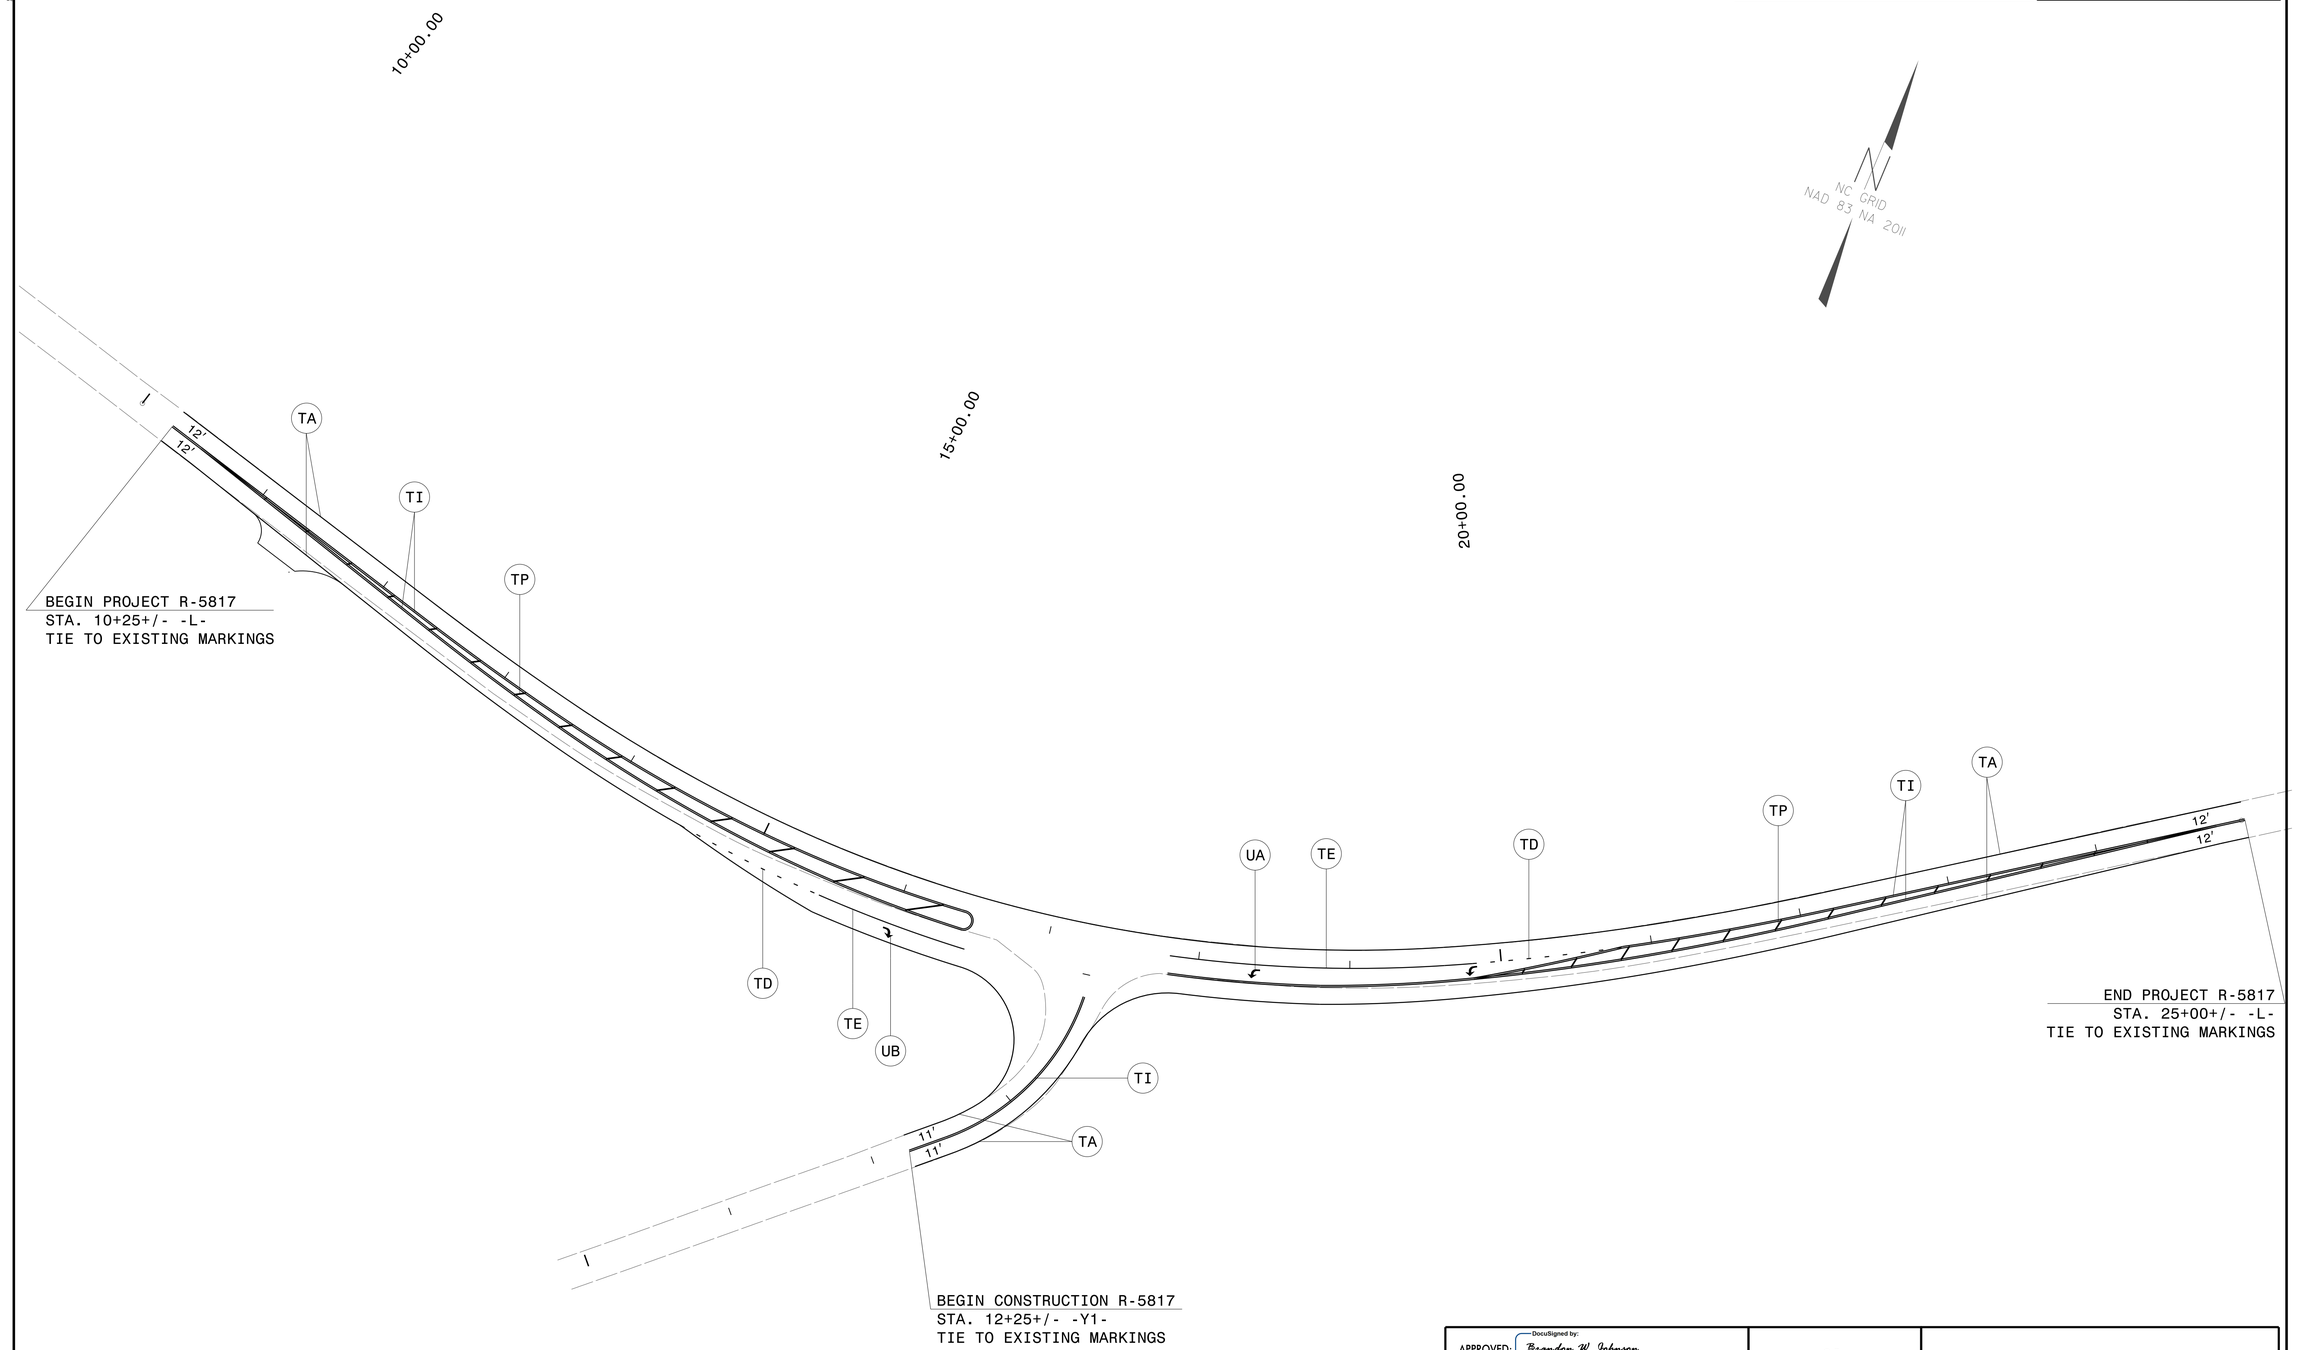

APPROVED: DocuSigned by: Brandon W. Johnson 6A29A2BE0C9B45E...

DATE: 2/27/2018

SEAL

NORTH CAROLINA PROFESSIONAL SEAL 034371 ENGINEER BRANDON W. JOHNSON

DOCUMENT NOT CONSIDERED FINAL UNLESS ALL SIGNATURES COMPLETED

DIVISION OF HIGHWAYS · STATE OF NORTH CAROLINA · DEPARTMENT OF TRANSPORTATION · WORK ZONE TRAFFIC CONTROL

PAVEMENT MARKING DETAIL SHEET 1

20-FEB-2018 09:19
R-5817_TC_PMP_2.dgn
spencer.merritt