DocuSign Envelope ID: 755DE461-645C-453E-9C44-CF73D0A7B625

Prepared in the Office of: SUMMIT DESIGN AND ENGINEERING SERVICES
NC FIRM LICENSE: Nos P-0339
504 Meadowlands Drive
Hillsborough, NC 27278
(919) 732-3883
(919) 732-6676 (FAX)

PROJ. REFERENCE NO.	SHEET NO.
R-5817	TMP-2

W20-3
48" X 48"
(A)

W20-3
48" X 48"
(B)

W20-3
48" X 48"
(C)

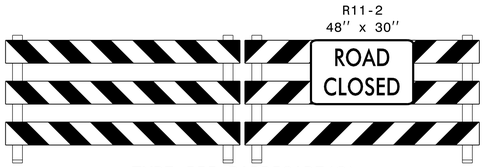

TYPE III BARRICADE(S)
(D)

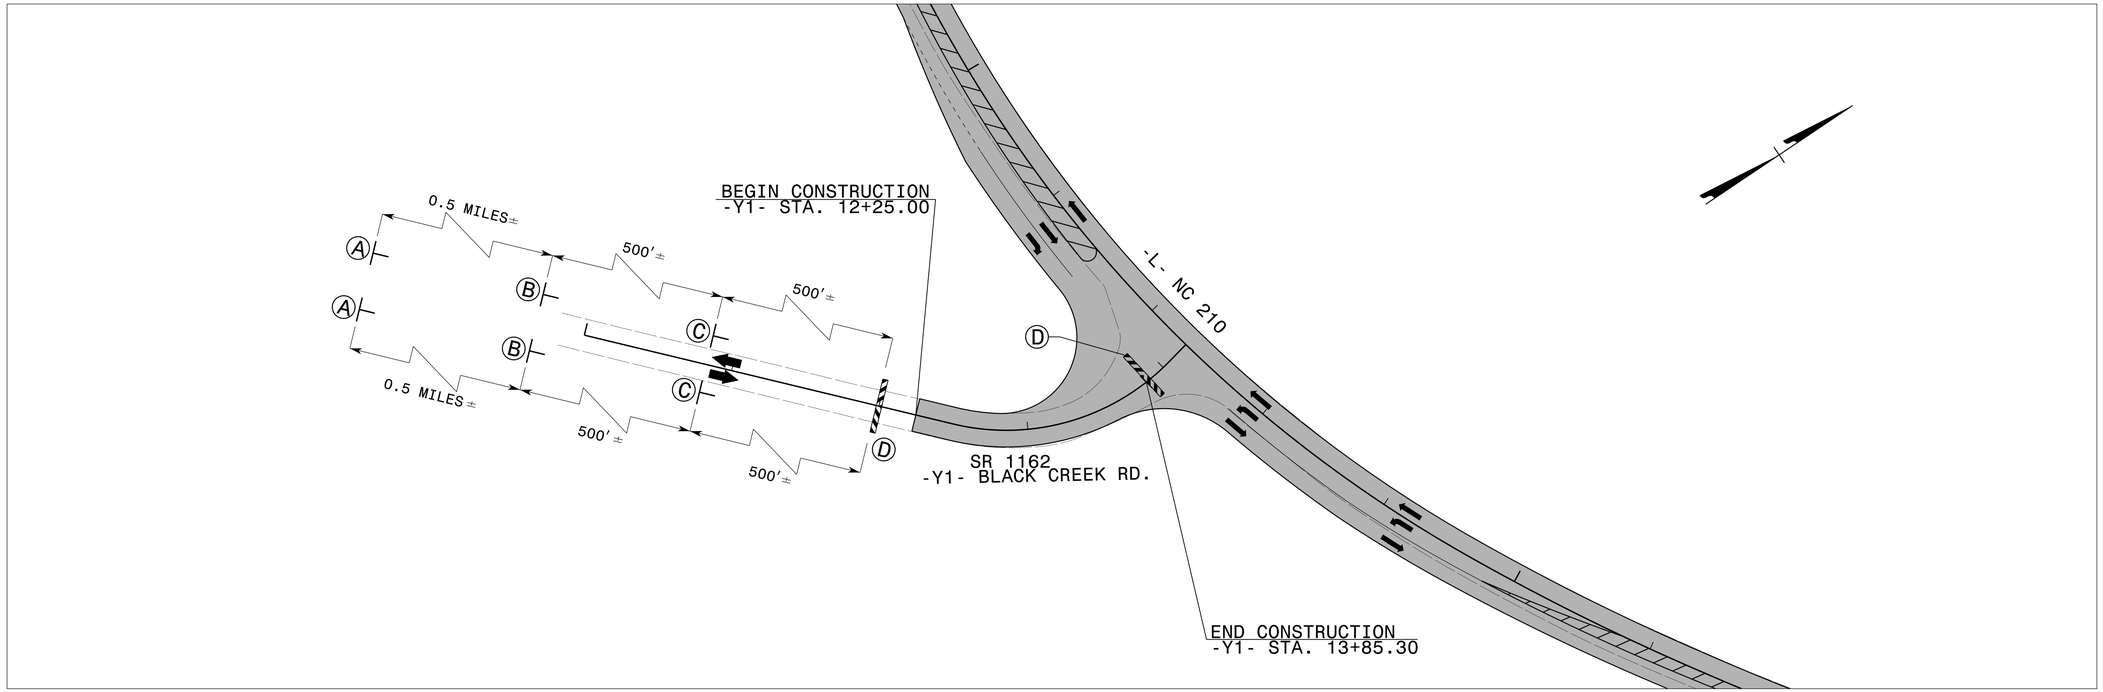

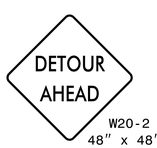

W20-2
48" x 48"
(E)

W20-3
48" x 48"

SP-4R
42" X 12"
(F)

W20-3
48" x 48"

SP-4L
42" X 12"
(G)

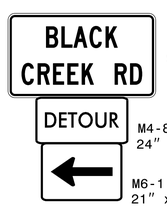

SD-1
M4-8
24" x 12"
M6-1
21" x 15"
(H)

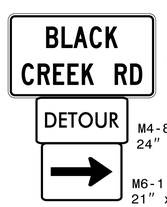

SD-1
M4-8
24" x 12"
M6-1
21" x 15"
(I)

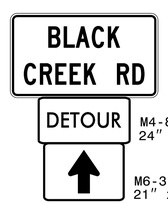

SD-1
M4-8
24" x 12"
M6-3
21" x 15"
(J)

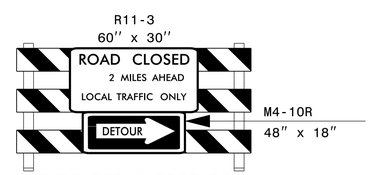

M4-10R
48" x 18"
TYPE III BARRICADE
(K)

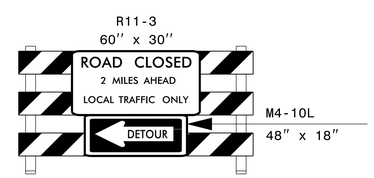

M4-10L
48" x 18"
TYPE III BARRICADE
(L)

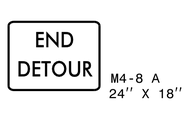

M4-8 A
24" X 18"
(M)

W20-1
48" X 48"
(N)

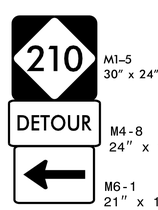

M1-5
30" x 24"
M4-8
24" x 12"
M6-1
21" x 15"
(O)

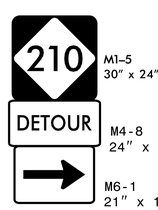

M1-5
30" x 24"
M4-8
24" x 12"
M6-1
21" x 15"
(P)

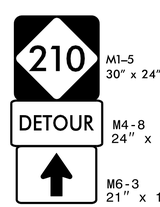

M1-5
30" x 24"
M4-8
24" x 12"
M6-3
21" x 15"
(Q)

W20-3
48" x 48"
SD-1
(R)

APPROVED: DocuSigned by: Brandon W. Johnson
8A29A2BE0C9B45E...
DATE: 2/27/2018

SEAL

NORTH CAROLINA PROFESSIONAL SEAL 034371 ENGINEER BRANDON W. JOHNSON

DOCUMENT NOT CONSIDERED FINAL UNLESS ALL SIGNATURES COMPLETED

DIVISION OF HIGHWAYS
STATE OF NORTH CAROLINA
DEPARTMENT OF TRANSPORTATION
WORK ZONE TRAFFIC CONTROL

PHASE 1 DETAIL DRAWING

20-FEB-2018 09:19
R-5817_TC_TMP_2.dgn
spencer.merritt