DocuSign Envelope ID: 755DE461-645C-453E-9C44-CF73D0A7B625

TIP NO.	SHEET NO.
R-5817	SIGN-3

APPROVED: DocuSigned by: J. Stuart Bourne 007656C76F1246D...

DATE: 2/27/2018

SEAL

NORTH CAROLINA PROFESSIONAL SEAL 19680 ENGINEER J. STUART BOURNE

DOCUMENT NOT CONSIDERED FINAL UNLESS ALL SIGNATURES COMPLETED

Prepared in the Office of: SUMMIT DESIGN AND ENGINEERING SERVICES
NC FIRM LICENSE No: P-0339
504 Meadowlands Drive
Hillsborough, NC 27278
(919) 732-3883
(919) 732-6676 (FAX)

REVISIONS

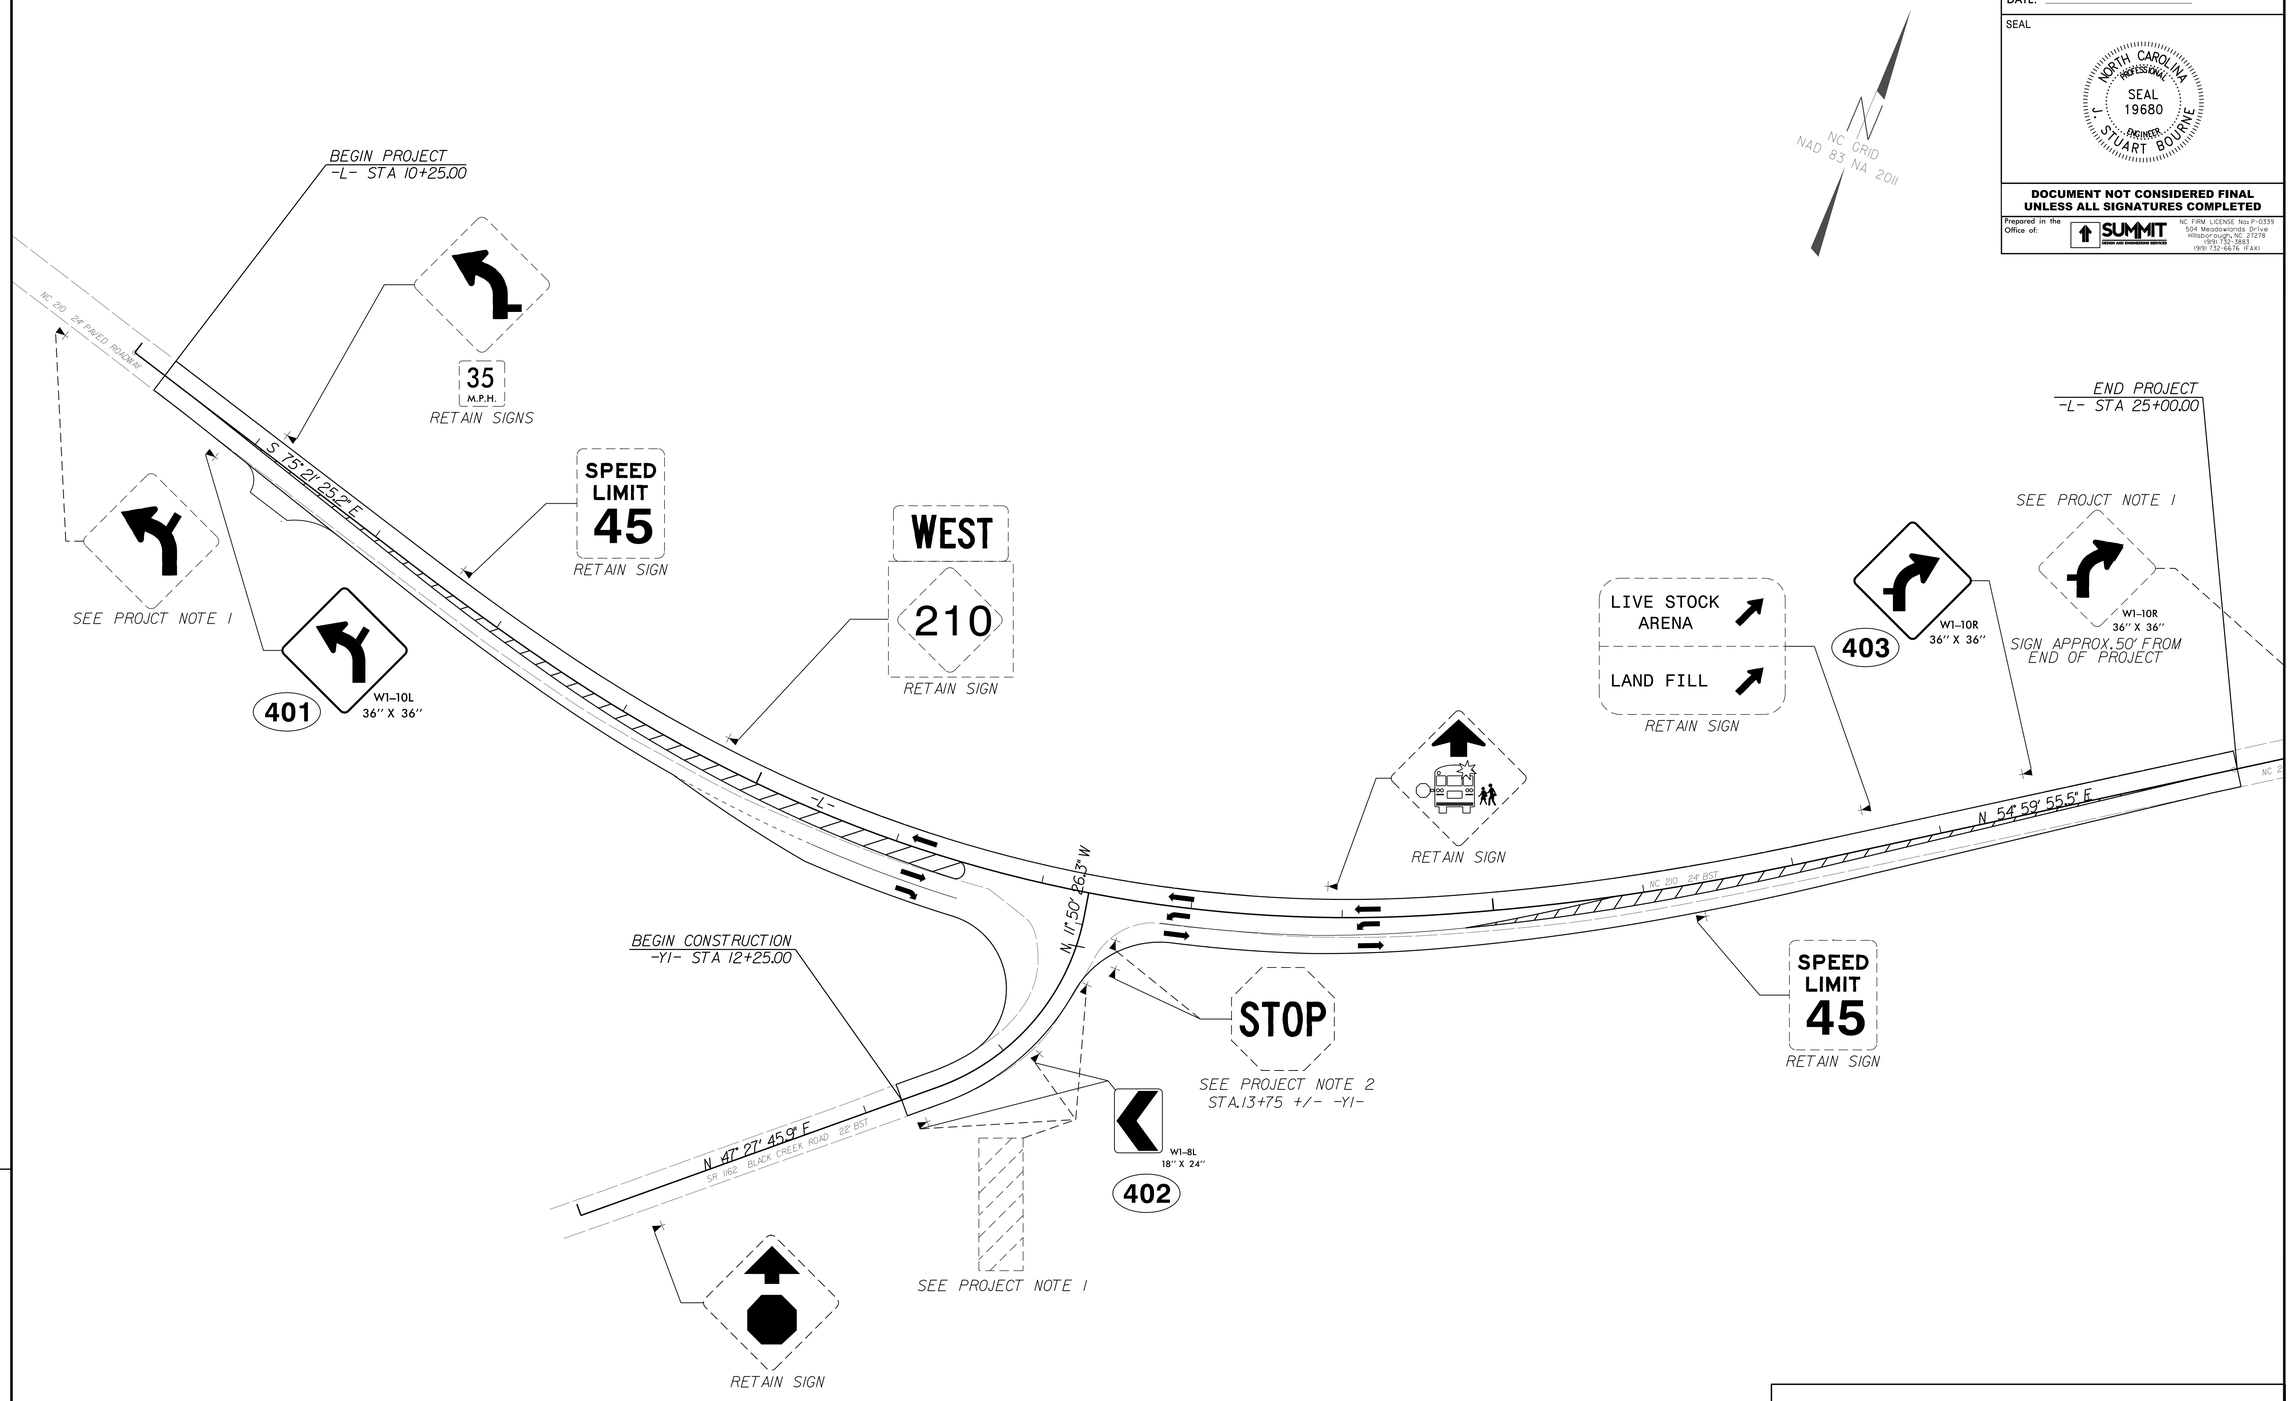

PROPOSED SIGNS