PROJECT REFERENCE NO.	SHEET NO.
R-5817	4

PROJECT SURVEYOR

Notes
1) These right of way maps may be a compilation of work from several different sources and/or surveyors. Those individual components can be found electronically by selecting Project Data at: http://www.ndot.org/doh/preconstruction/highway/location/project
2) New Right of Way and Easements Subject to Change. Please refer to deeds for final determination

I, _____, a Professional Land Surveyor in the state of North Carolina hereby certify to the best of my knowledge and belief that the following work item R/W and Easement Staking performed under my responsible charge meet NCDOT Survey Standards as directed in the NCDOT Location & Surveys guidelines and procedures as of 2017 date. Those standards can be found at https://connect.ncdot.gov/resources/Location/Pages/.

I further certify that the right of way and permanent easement points shown herein and outlined in the tables shown hereon (localized coordinates, station/offset) have been checked and are accurate representations of the right of way and permanent easement points depicted on the corresponding highway plans. I also certify that the right of way and permanent easement points shown herein have been field monumented under my supervision from existing survey control provided by others; that the depicted property data shown herein were surveyed by others; and these monuments denote the right of way and easement boundaries at the time of staking which may be subject to change due to right of way revisions (See deeds for final determination).

Witness my signature, registration number and seal this ___ day of ,20_

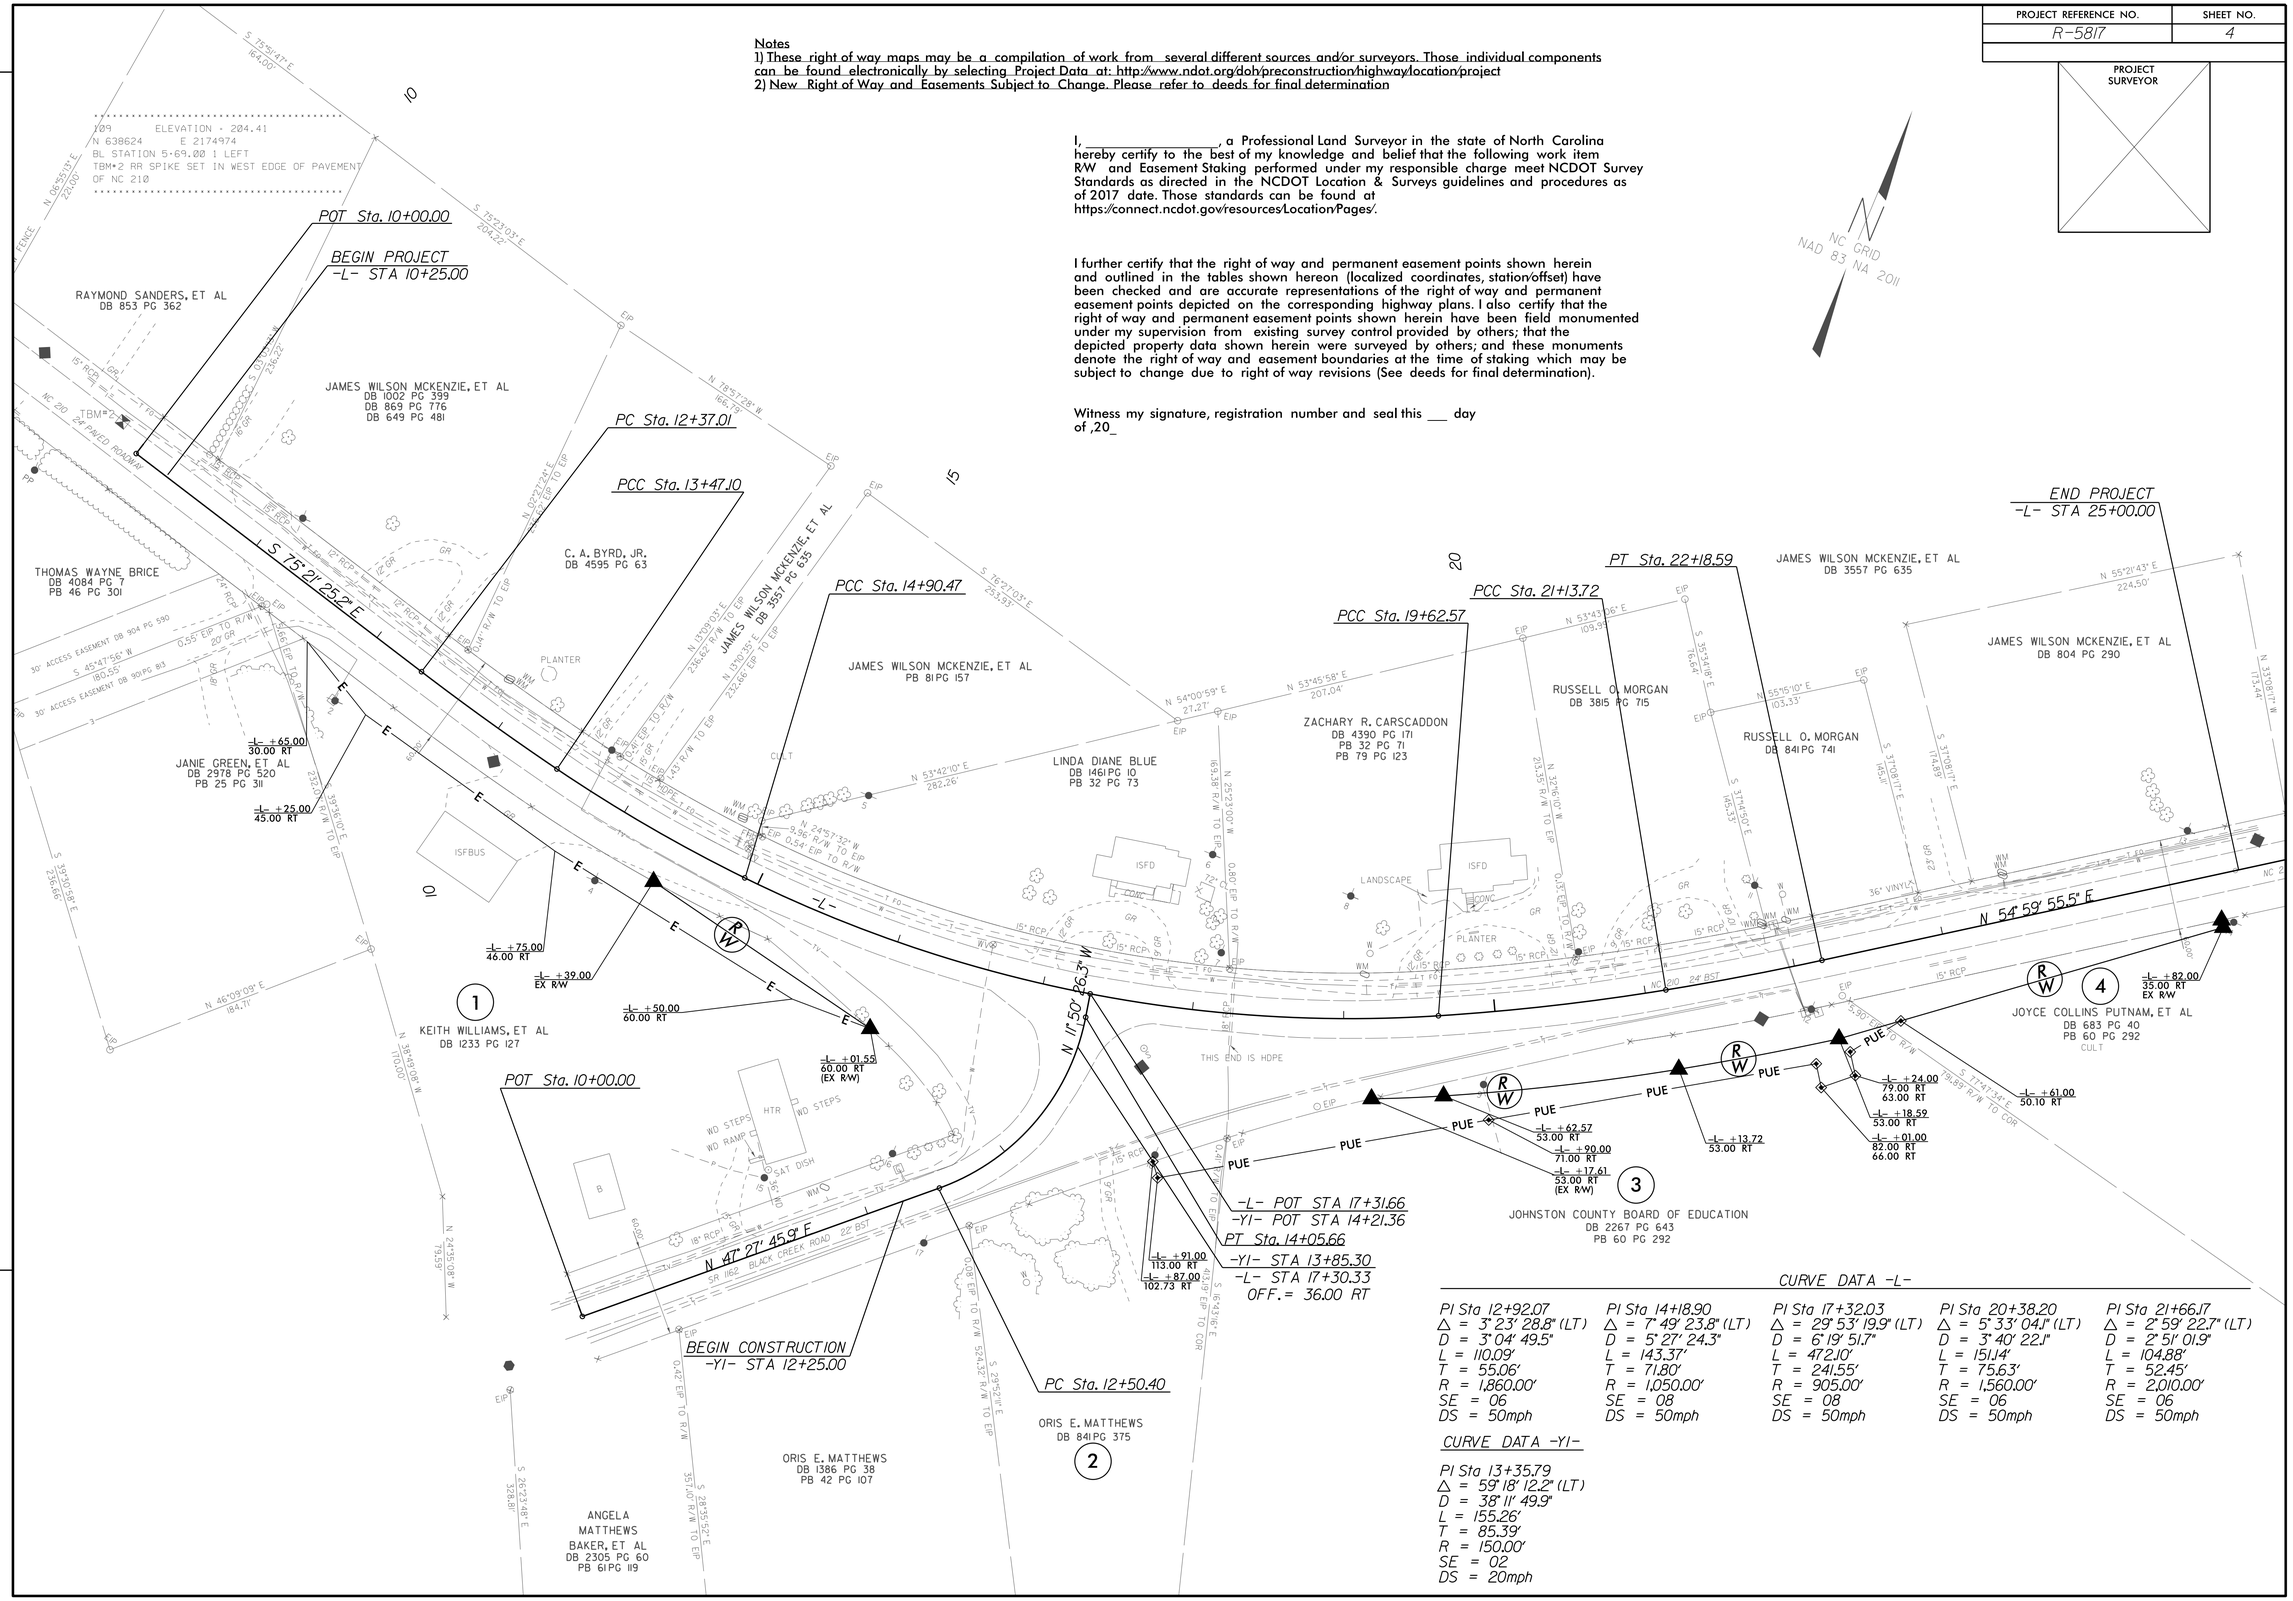

CURVE DATA -L-

PI Sta 12+92.07	PI Sta 14+18.90	PI Sta 17+32.03	PI Sta 20+38.20	PI Sta 21+66.17
Δ = 3° 23' 28.8" (LT)	Δ = 7° 49' 23.8" (LT)	Δ = 29° 53' 19.9" (LT)	Δ = 5° 33' 04.1" (LT)	Δ = 2° 59' 22.7" (LT)
D = 3° 04' 49.5"	D = 5° 27' 24.3"	D = 6° 19' 51.7"	D = 3° 40' 22.1"	D = 2° 51' 01.9"
L = 110.09'	L = 143.37'	L = 472.10'	L = 151.14'	L = 104.88'
T = 55.06'	T = 71.80'	T = 241.55'	T = 75.63'	T = 52.45'
R = 1,860.00'	R = 1,050.00'	R = 905.00'	R = 1,560.00'	R = 2,010.00'
SE = 06	SE = 08	SE = 08	SE = 06	SE = 06
DS = 50mph	DS = 50mph	DS = 50mph	DS = 50mph	DS = 50mph

CURVE DATA -Y1-

PI Sta 13+35.79
Δ = 59° 18' 12.2" (LT)
D = 38° 11' 49.9"
L = 155.26'
T = 85.39'
R = 150.00'
SE = 02
DS = 20mph

REVISIONS