PROJ. REFERENCE NO.	SHEET NO.
17BP.4.R.69	X-1

0 2.5 5

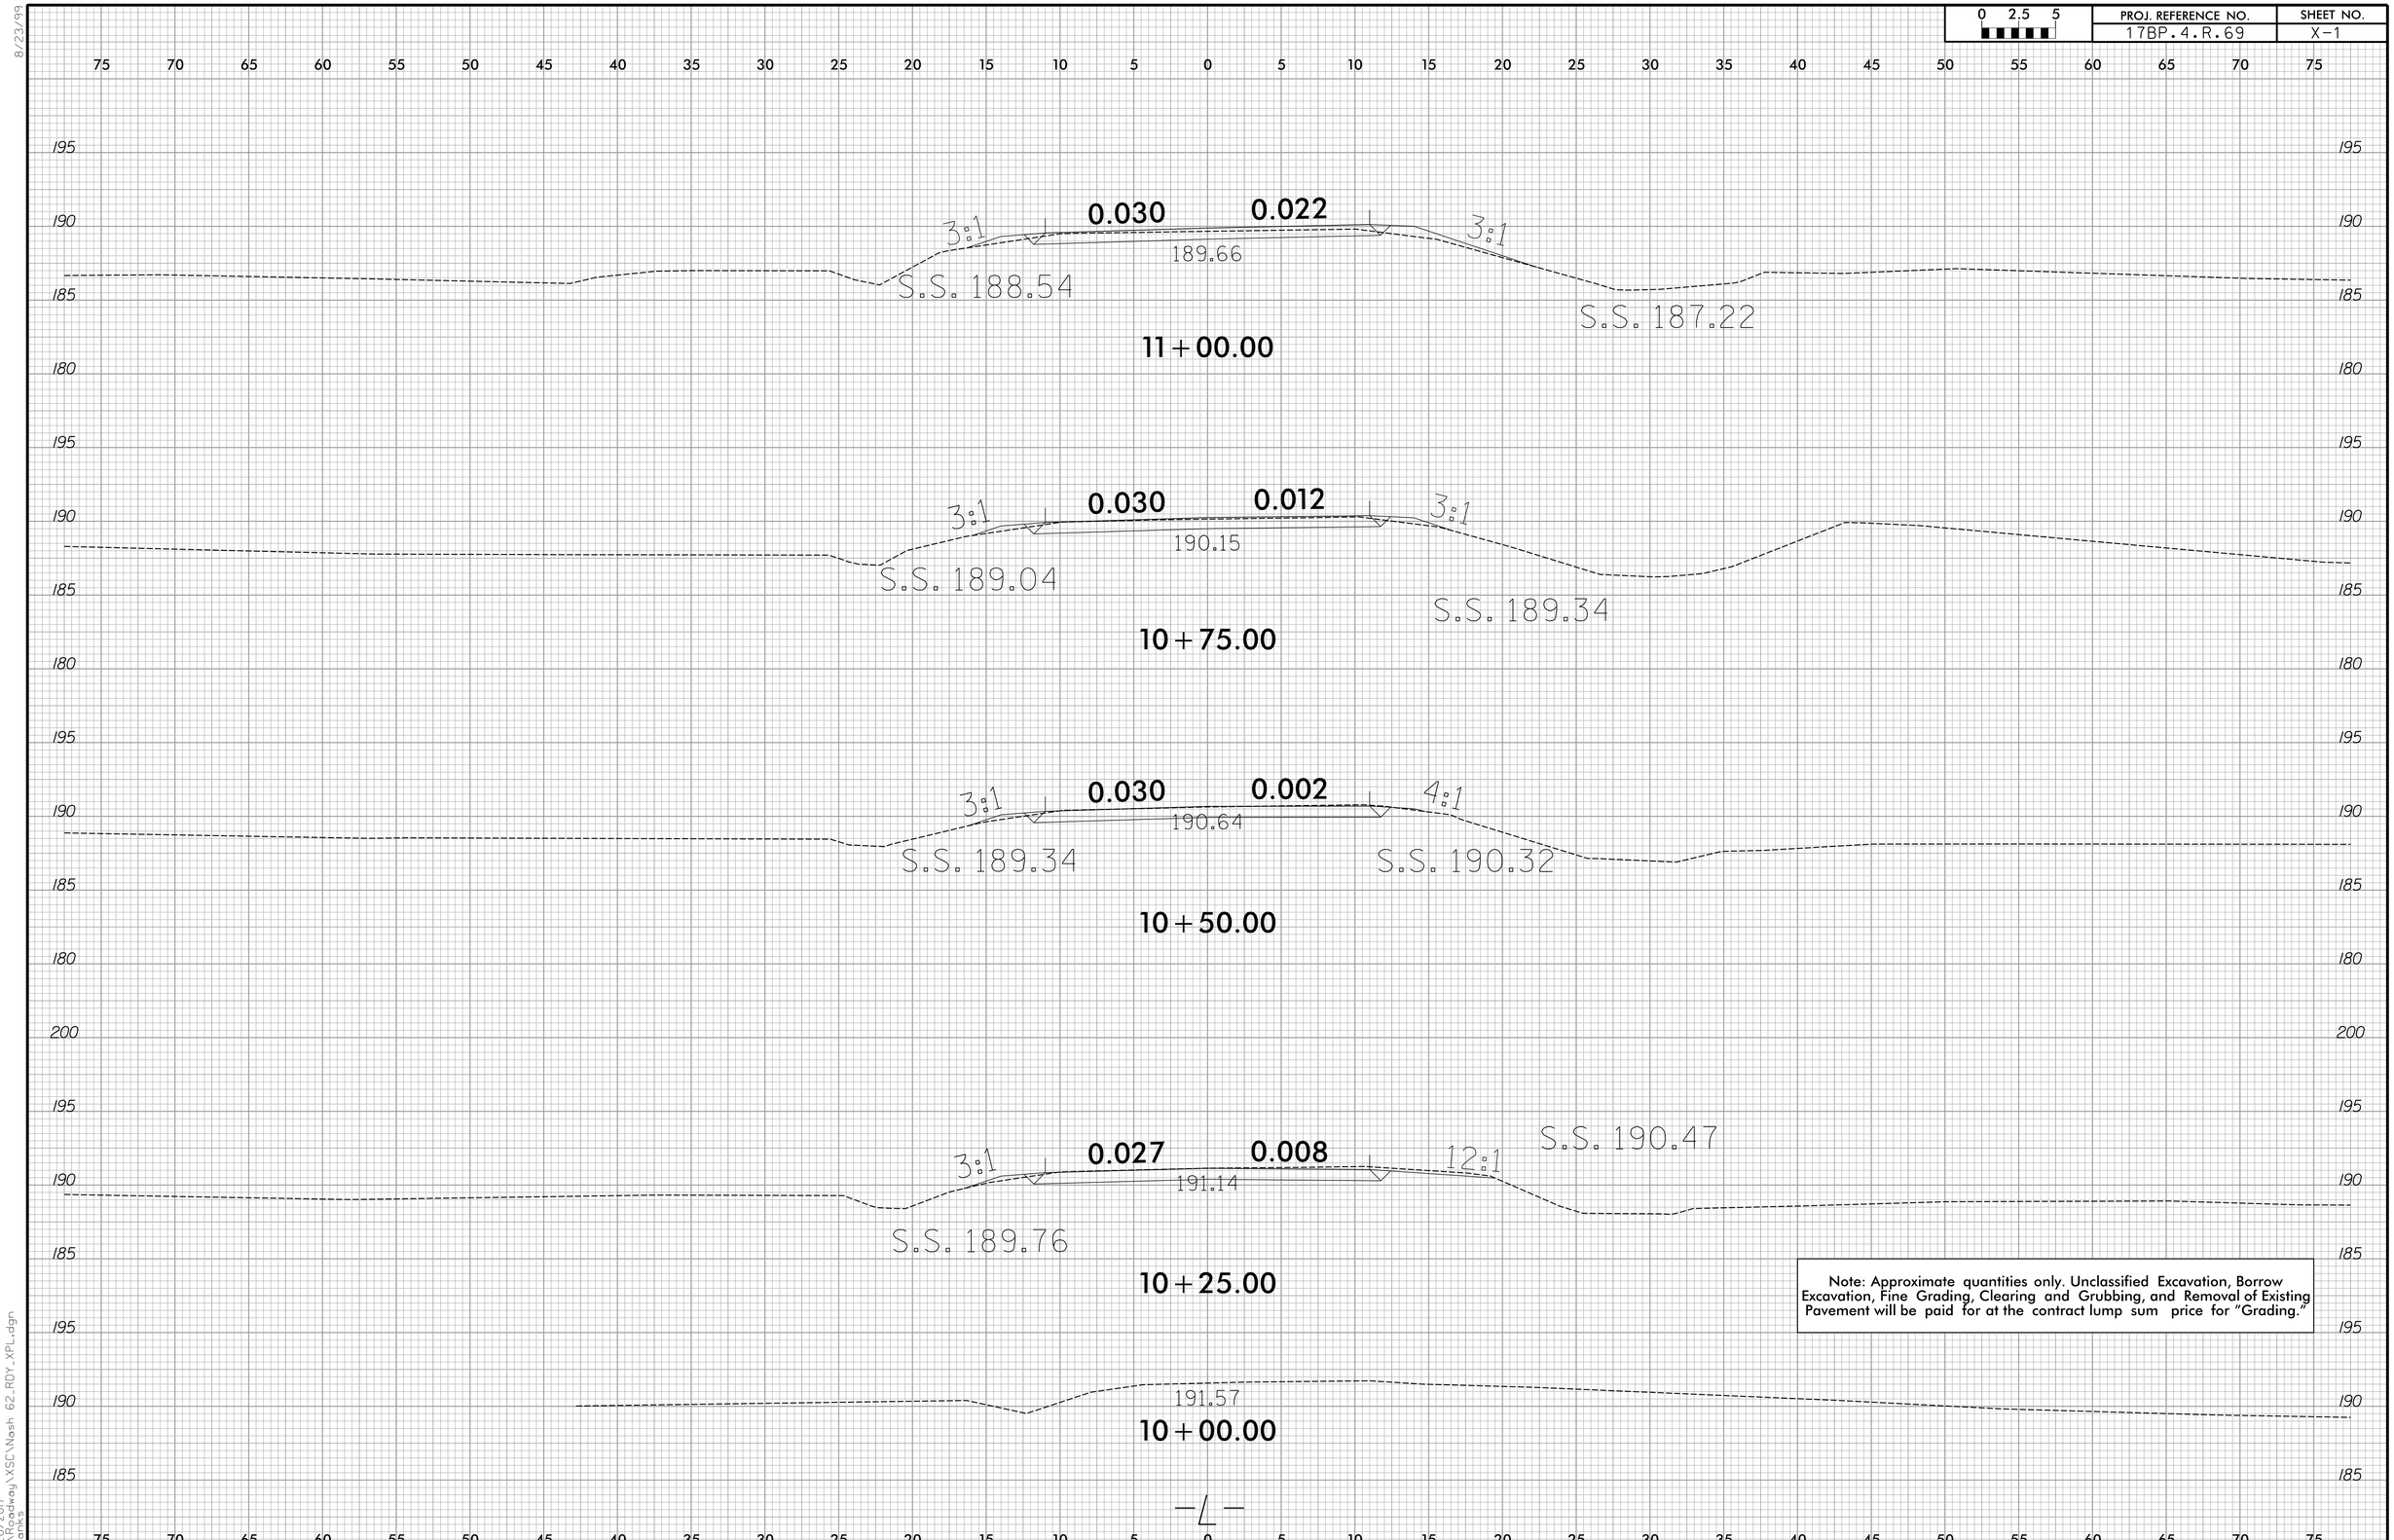

Note: Approximate quantities only. Unclassified Excavation, Borrow Excavation, Fine Grading, Clearing and Grubbing, and Removal of Existing Pavement will be paid for at the contract lump sum price for "Grading."

8/23/99

1/20/2017
R:\Roadway\XSC\Nash 62_RDY_XPL.dgn
jbanks