DocuSign Envelope ID: 599ED6B9-2E01-4DB6-95E1-B46FEDDFEAAE

09/08/95

TIP PROJECT: 17BP.4.R.69

CONTRACT: DD00202

See Sheet 1-A For Index of Sheets

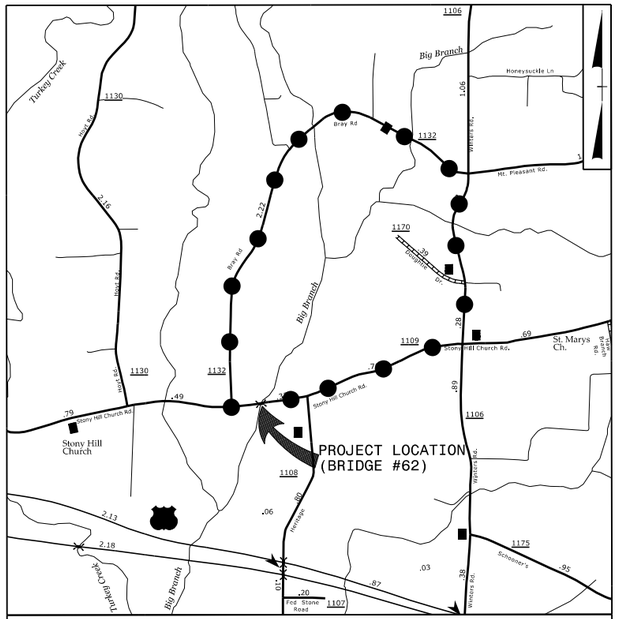

VICINITY MAP

DETOUR ROUTE (APPROXIMATE LENGTH = 4 MILES)

STATE OF NORTH CAROLINA
DIVISION OF HIGHWAYS

NASH COUNTY

STATE	STATE PROJECT REFERENCE NO.	SHEET NO.	TOTAL SHEETS
N.C.	17BP.4.R.69	1	

STATE PROJ. NO.	F.A. PROJ. NO.	DESCRIPTION
17BP.4.R.69		PE

LOCATION: BRIDGE REPLACEMENT ON SR 1109 STONEY HILL CHURCH RD. BETWEEN NC 231 AND NC 581.

TYPE OF WORK: BRIDGE REPLACEMENT, GRADING, DRAINAGE, AND PAVING

NAD 83/
NA 2011

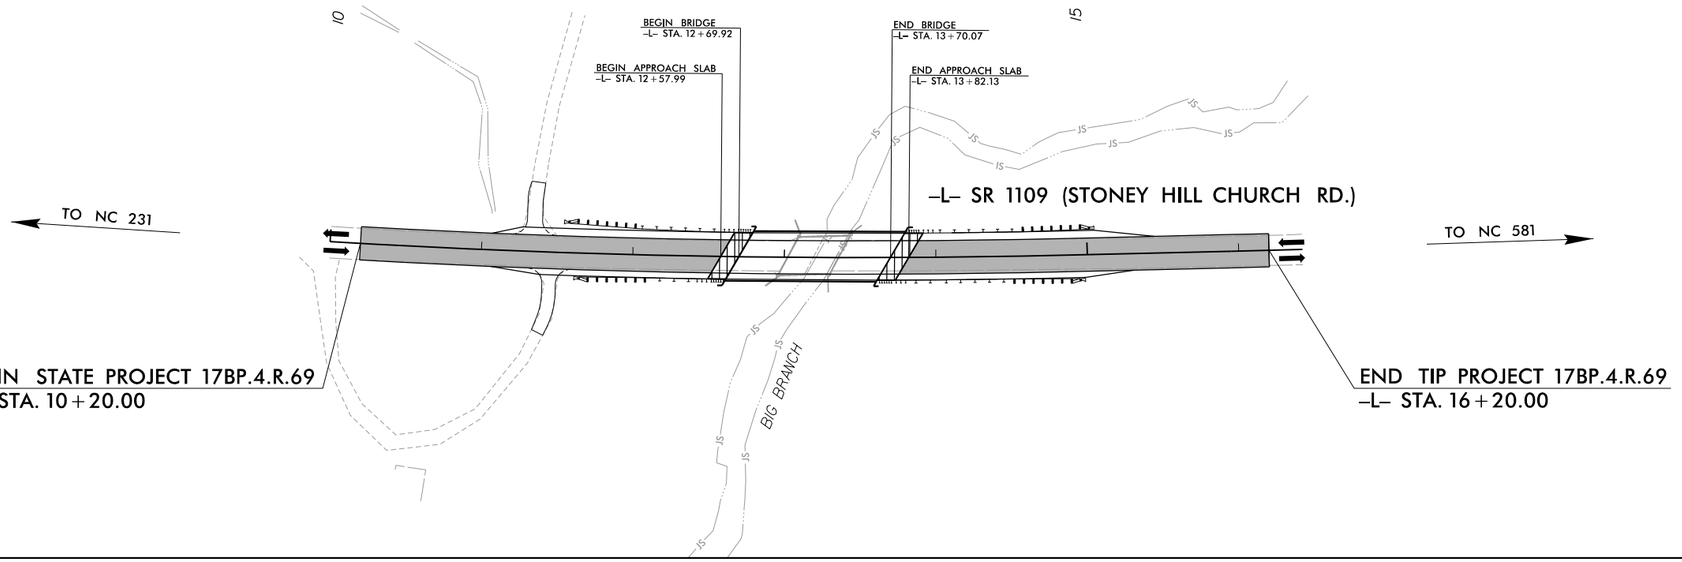

GRAPHIC SCALES

50 25 0 50 100
PLANS

50 25 0 50 100
PROFILE (HORIZONTAL)

10 5 0 10 20
PROFILE (VERTICAL)

DESIGN DATA

ADT 2011 = 970

FUNC CLASS = LOCAL

SUB-REGIONAL TIER

PROJECT LENGTH

LENGTH ROADWAY STATE PROJECT 17BP.4.R.69	=	0.095 MILES
LENGTH STRUCTURES STATE PROJECT 17BP.4.R.69	=	0.019 MILES
TOTAL LENGTH STATE PROJECT 17BP.4.R.69	=	0.114 MILES

Prepared for:
HIGHWAY DIVISION 4
509 Ward Blvd.
Wilson, NC 27895

2012 STANDARD SPECIFICATIONS

RIGHT OF WAY DATE:
SEPTEMBER 2016

LETTING DATE:
June 27, 2017

Prepared by:
CALYX
ENGINEERS + CONSULTANTS
6750 TRYON ROAD
CARY, NC 27518
phone: 919.851.1912
CALYXengineers.com
NC License # F-1333

L. KEVIN AUSTIN, PE
PROJECT MANAGER

STEPHEN C. BROWDE, PE
ROADWAY PROJECT DESIGN ENGINEER

NCDOT CONTACT

HYDRAULICS ENGINEER

DocuSigned by:
David P. Bocker 5/31/2017
P.E.
SIGNATURE: 93C7A1B94E66497...

ROADWAY DESIGN ENGINEER

DocuSigned by:
Stephen C. Browde 5/31/2017
P.E.
SIGNATURE: 7D1A7FE12EA42B...

STATE OF NORTH CAROLINA DEPARTMENT OF TRANSPORTATION

5/30/2017
R:\Roadway\Proj\Nash 62_RDY_TSH.dgn
test