PROJECT REFERENCE NO.	SHEET NO.
17BP.4.R.69	1C-1
Location and Surveys	

SURVEY CONTROL SHEET 17BP.4.R.69

BASELINE DATA

BL

POINT	DESC.	NORTH	EAST	ELEVATION	L STATION	OFFSET
100	BL-100	748637.7380	2250039.0060	204.54	OUTSIDE PROJECT LIMITS	
101	BL-101	748686.0950	2250625.3100	186.97	12+76.98	11.53 RT
1	630062-1	748759.1600	2251123.7680	193.41	OUTSIDE PROJECT LIMITS	

BENCHMARK DATA

```
*****************************************
TBM#1       ELEVATION = 183.40
N 748597      E 2250604
LREV STATION 12+45.00 98 RIGHT
*****************************************
*****************************************
TBM#2       ELEVATION = 189.27
N 748861      E 2251068
OUTSIDE PROJECT LIMITS
*****************************************
```

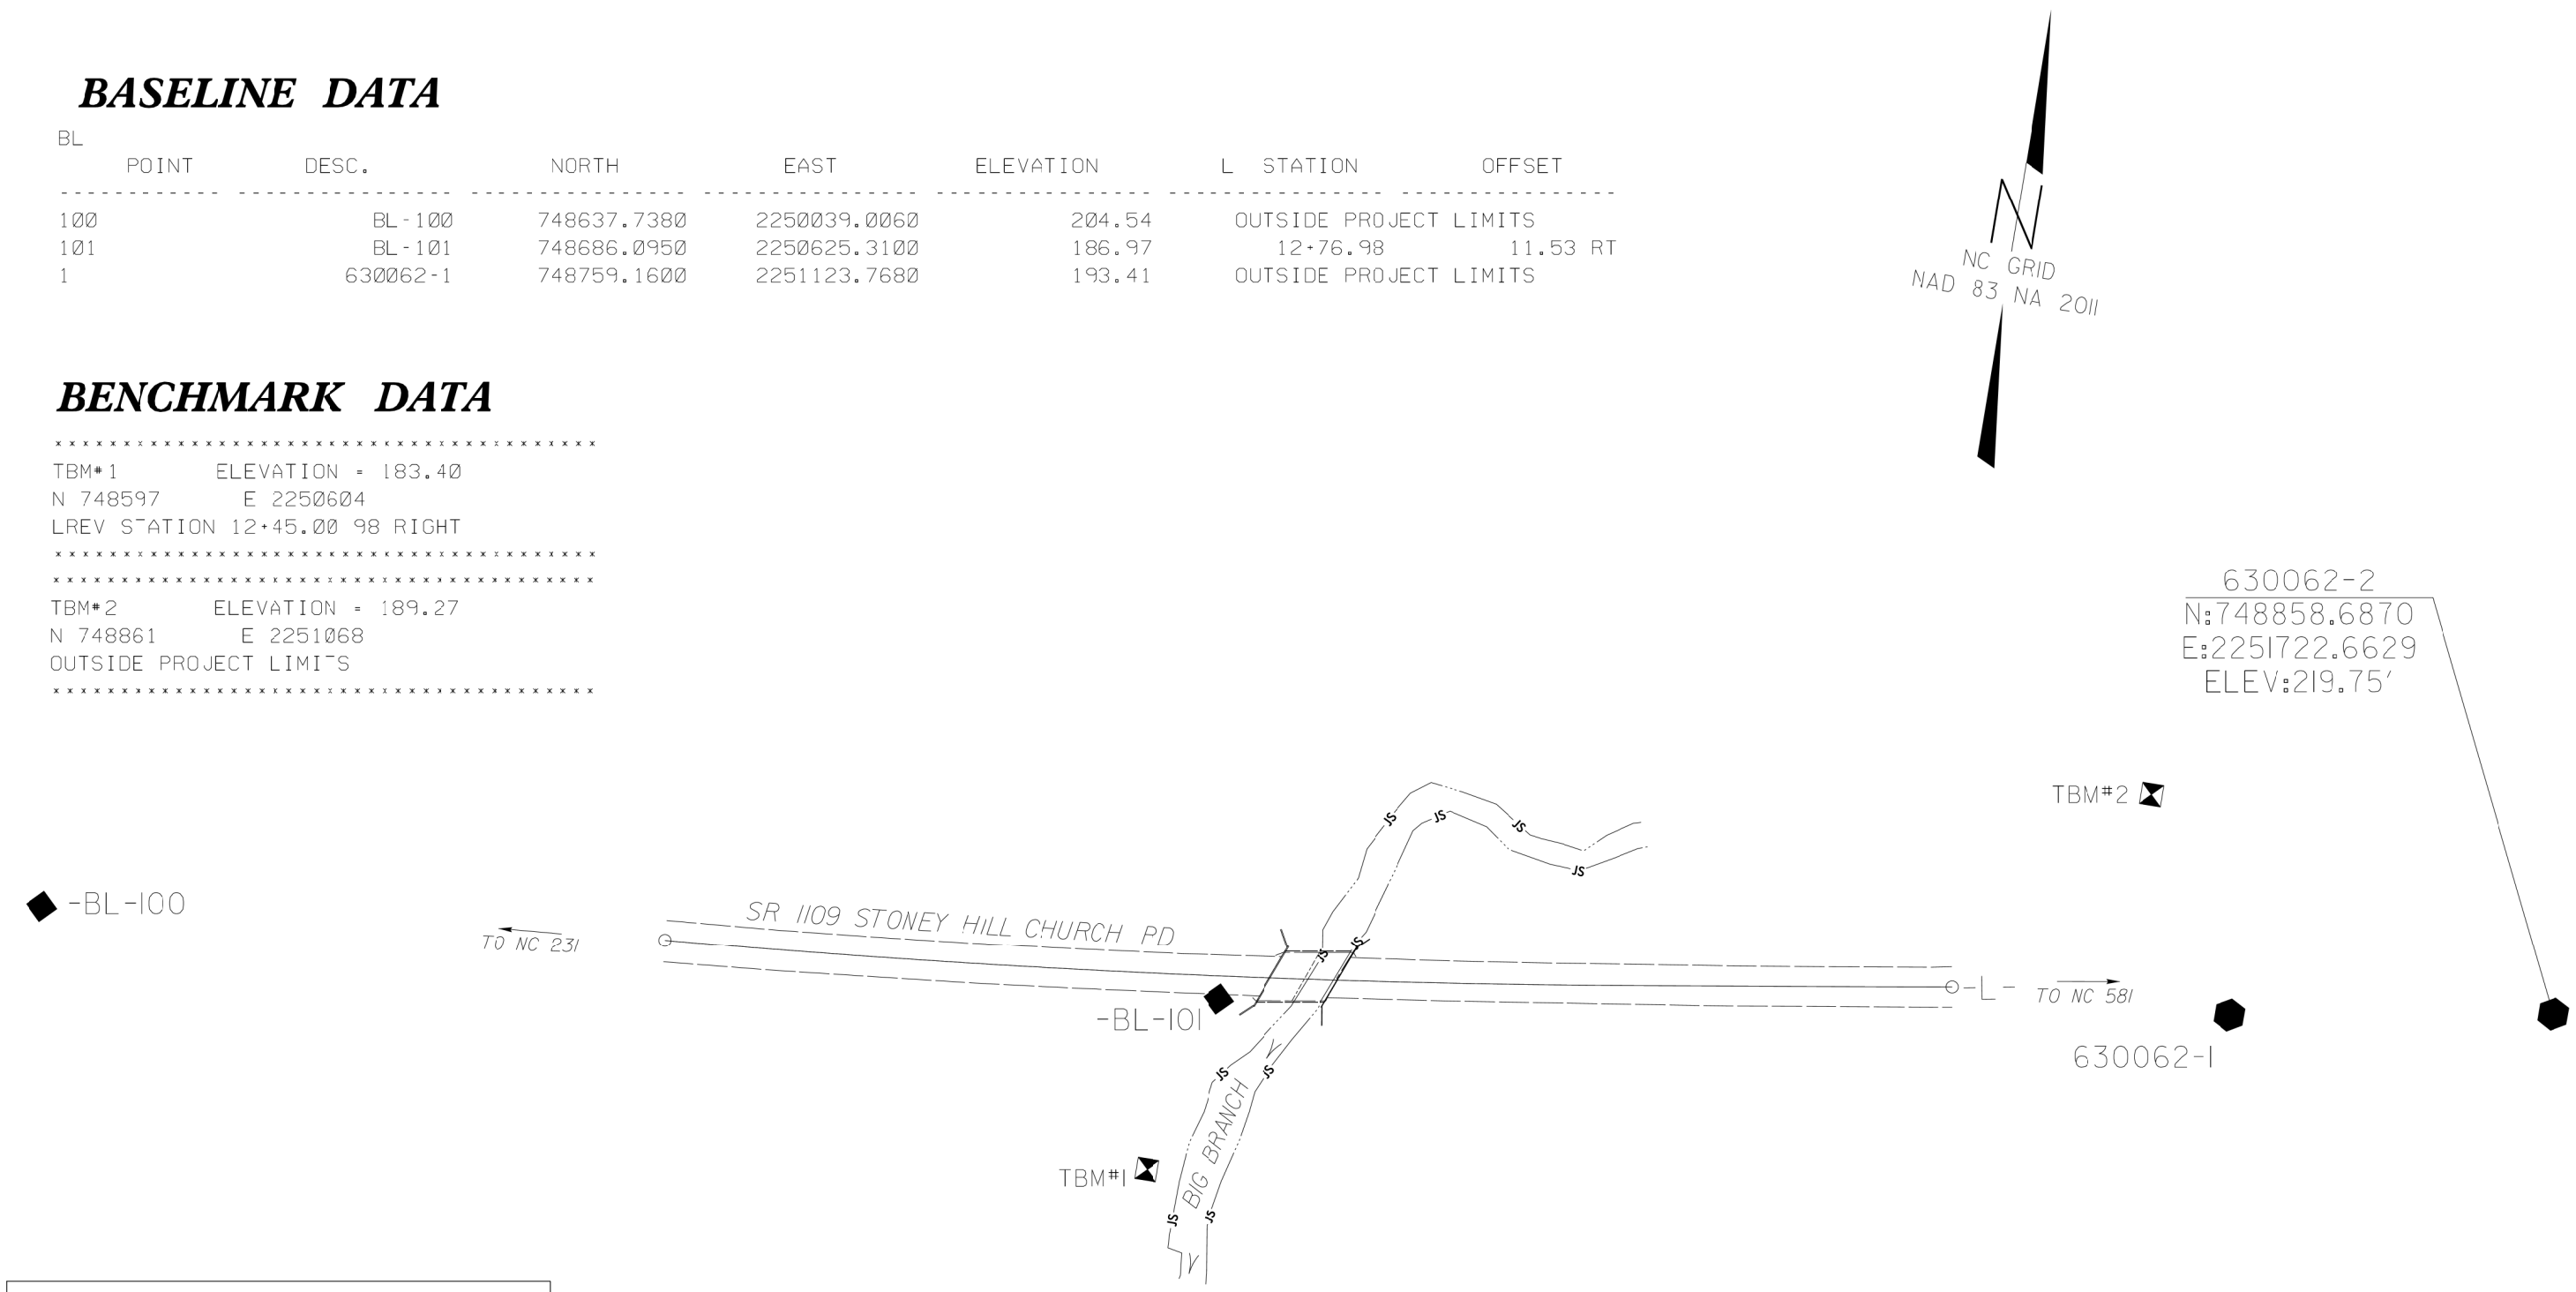

DATUM DESCRIPTION

THE LOCALIZED COORDINATE SYSTEM DEVELOPED FOR THIS PROJECT IS BASED ON THE STATE PLANE COORDINATES ESTABLISHED BY NCDOT FOR MONUMENT "630062-1"
WITH NAD 83/NA 2011 STATE PLANE GRID COORDINATES OF
NORTHING: 748759.1600(ft) EASTING: 2251123.7680(ft)
ELEVATION: 193.41(ft)
THE AVERAGE COMBINED GRID FACTOR USED ON THIS PROJECT (GROUND TO GRID) IS: 0.999914927
THE N.C. LAMBERT GRID BEARING AND LOCALIZED HORIZONTAL GROUND DISTANCE FROM "630062-1" TO -L- STATION 10+00.00 IS
S83°30'23.42"W 780.52'
ALL LINEAR DIMENSIONS ARE LOCALIZED HORIZONTAL DISTANCES
VERTICAL DATUM USED IS NAVD 88

NOTE: DRAWING NOT TO SCALE

NOTES:

⬢ *INDICATES GEODETIC CONTROL MONUMENTS USED OR SET FOR HORIZONTAL AND VERTICAL PROJECT CONTROL BY THE NCDOT LOCATION AND SURVEYS UNIT.*
PROJECT CONTROL ESTABLISHED USING GNSS (GLOBAL NAVIGATION SATELLITE SYSTEM).

THE CONTROL DATA FOR THIS PROJECT CAN BE FOUND ELECTRONICALLY BY SELECTING PROJECT CONTROL DATA AT:
HTTPS://CONNECT.NCDOT.GOV/RESOURCES/LOCATION/

THE FILES TO BE FOUND ARE AS FOLLOWS:
630062_LS_CONTROL.TXT

$$$