PROJECT REFERENCE NO.	SHEET NO.
17BP.4.R.69	EC-4/CONST.4
R/W SHEET NO.	
ROADWAY DESIGN ENGINEER	HYDRAULICS ENGINEER

NOTE:
UTILIZE SPECIAL STILLING BASINS WHERE APPLICABLE.

NOTE:
PLACE TEMPORARY ROCK SEDIMENT DAMS TYPE – B AND TEMPORARY ROCK SILT CHECKS TYPE – A AT DRAINAGE OUTLETS.

ENVIRONMENTALLY SENSITIVE AREA
SEE PROJECT SPECIAL PROVISIONS

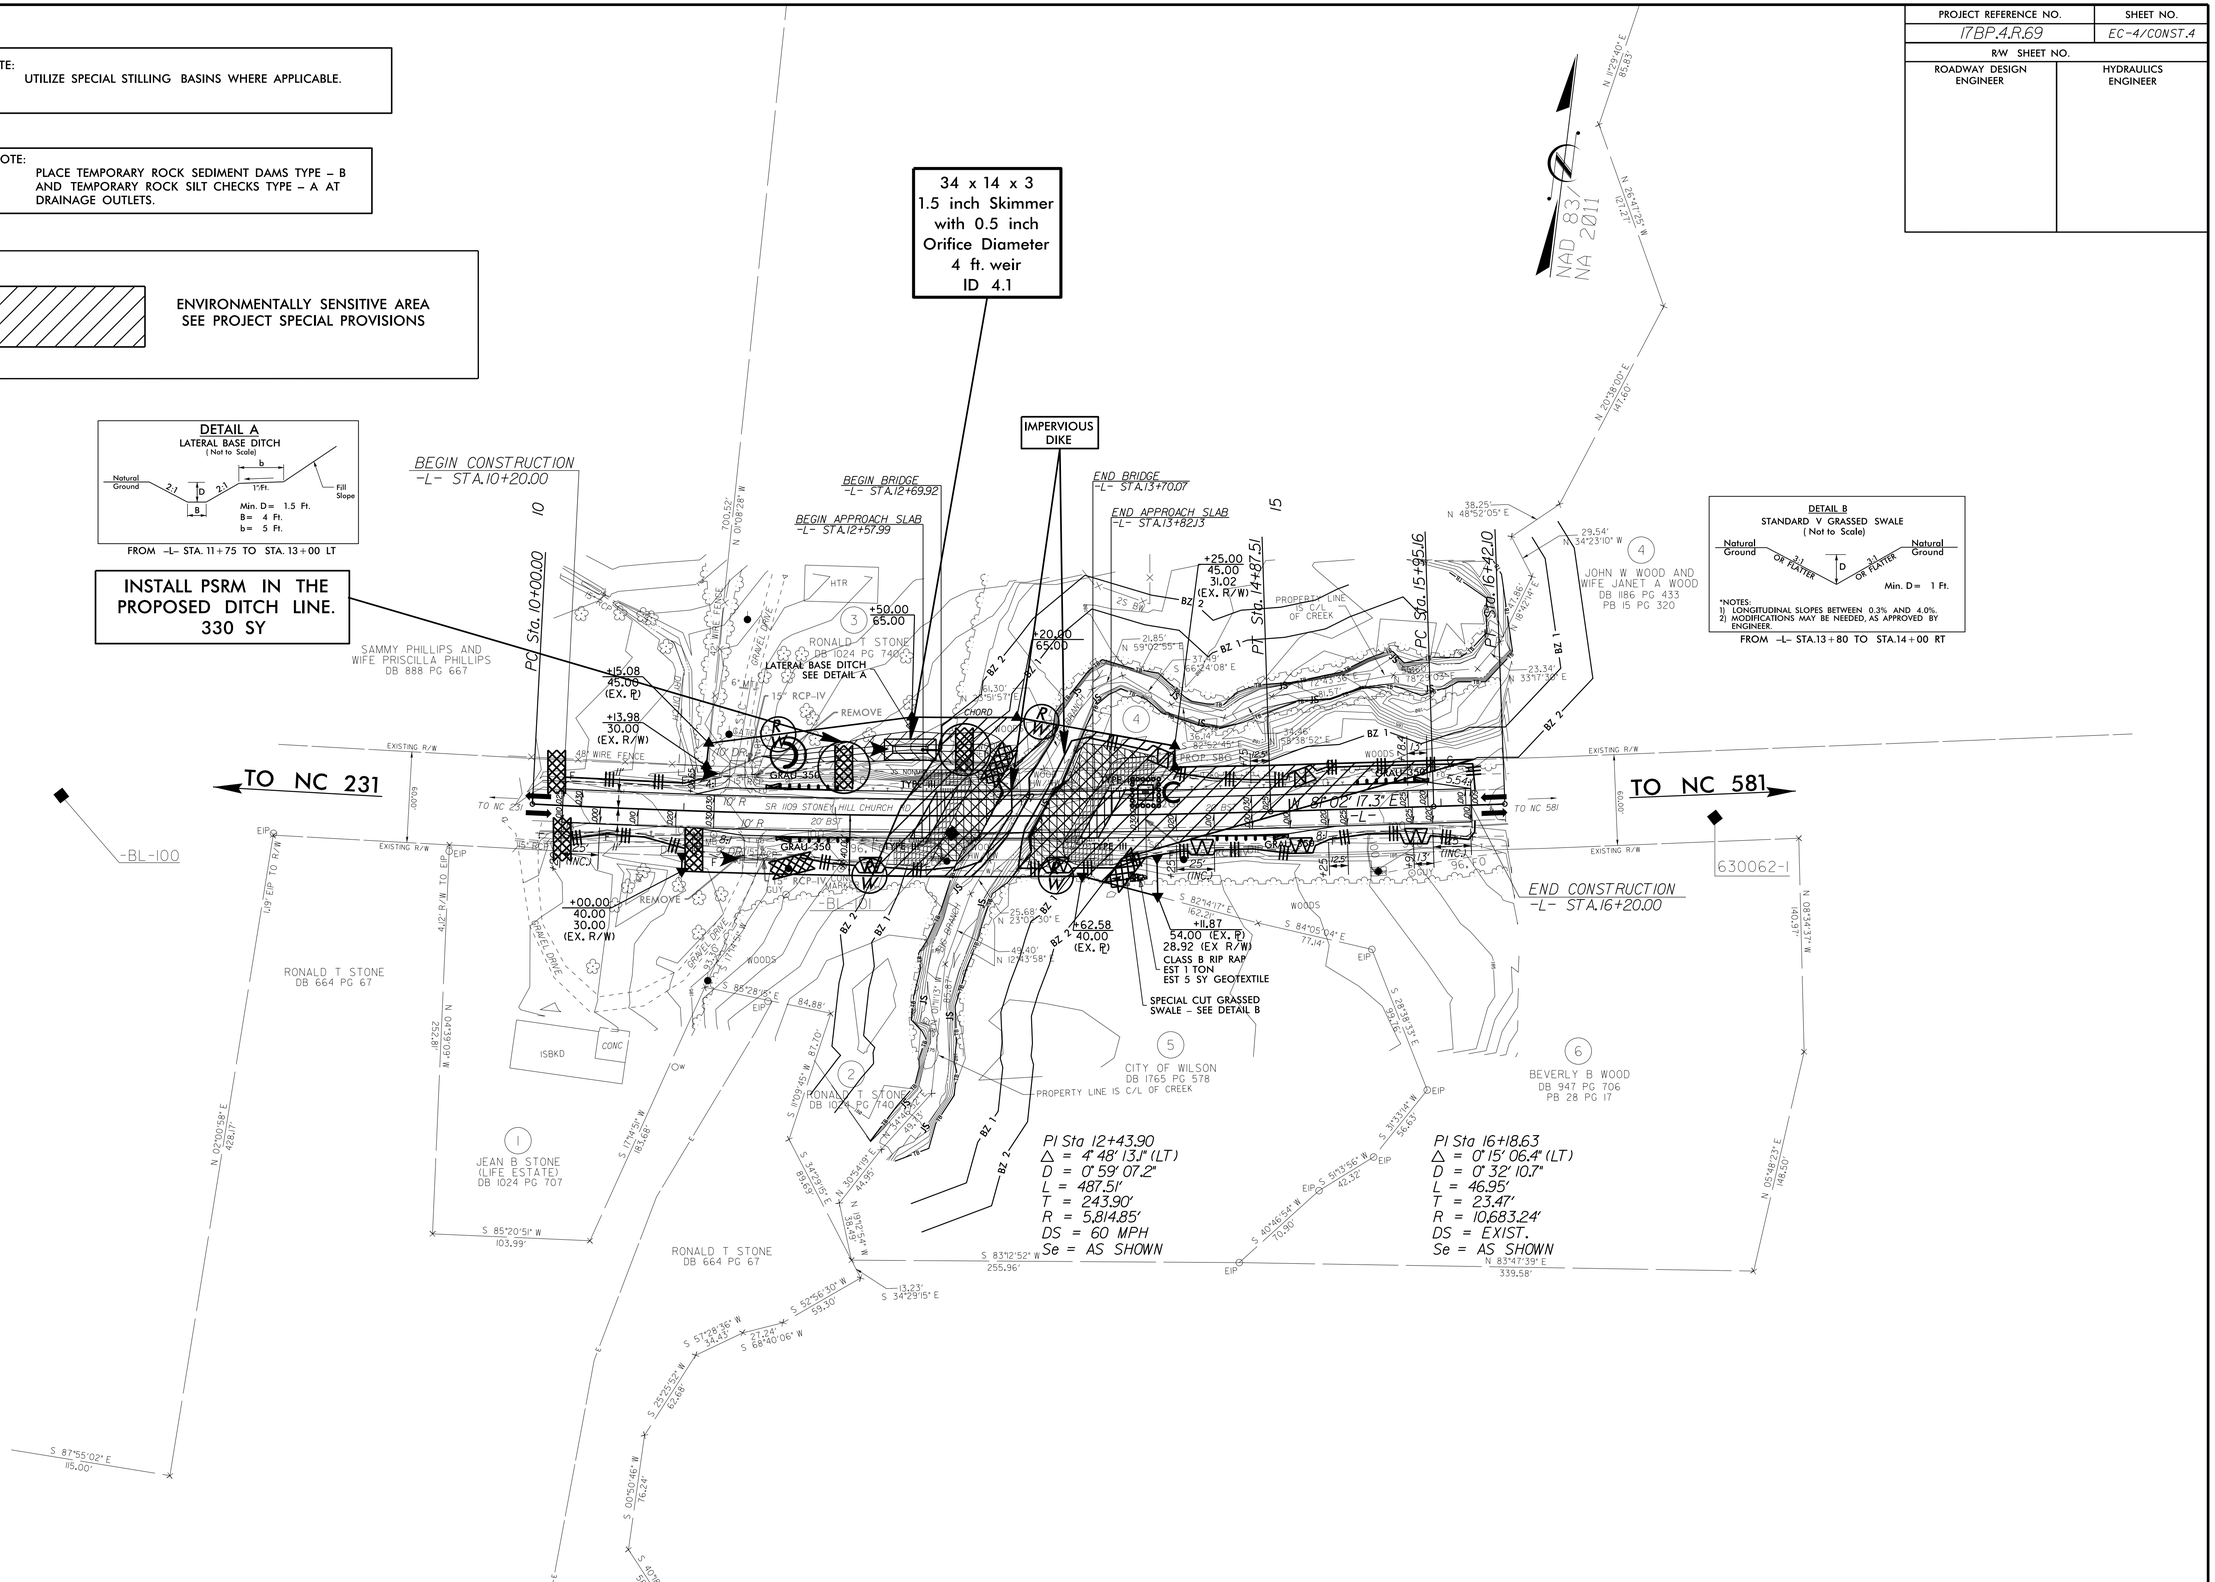

8/17/99

23-AUG-2016 16:14
C:\Users\rmcrae\Documents\Bridge Maint Noelle\Nash*62\EC Design\Nash 62_EC_PSH04.dgn
CLIPS: AT RENV-269783