DocuSign Envelope ID: 982FD4B0-F7AF-454C-92B7-5C32E1E543EE

09/08/95

TIP PROJECT: 17BP.4.R.68

CONTRACT: DD00184

See Sheet 1-A For Index of Sheets

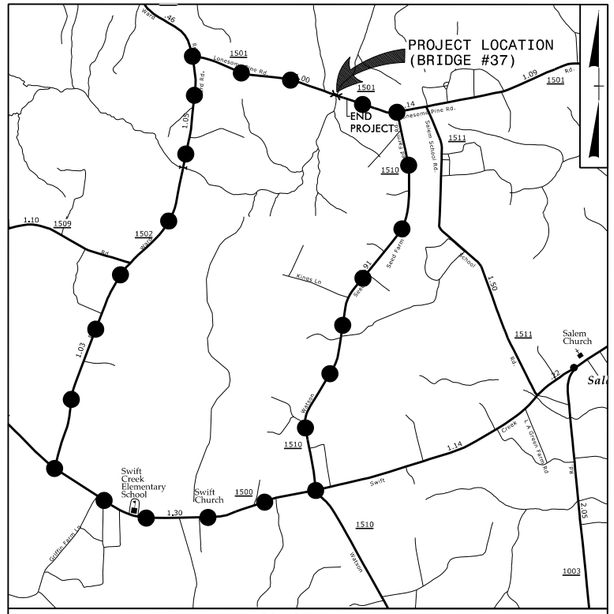

VICINITY MAP

DETOUR ROUTE (APPROXIMATE LENGTH = 6 MILES)

THIS PROJECT IS NOT WITHIN ANY MUNICIPAL BOUNDARIES.

STATE OF NORTH CAROLINA
DIVISION OF HIGHWAYS

NASH COUNTY

STATE	STATE PROJECT REFERENCE NO.	SHEET NO.	TOTAL SHEETS
N.C.	17BP.4.R.68	1	

STATE PROJ. NO.	F.A. PROJ. NO.	DESCRIPTION
17BP.4.R.68		PE

LOCATION: REPLACEMENT OF BRIDGE 37 OVER CROOKED SWAMP ON SR 1501 (LONESOME PINE RD.)

TYPE OF WORK: GRADING, DRAINAGE, PAVING AND STRUCTURE

NAD 83/NA 2011

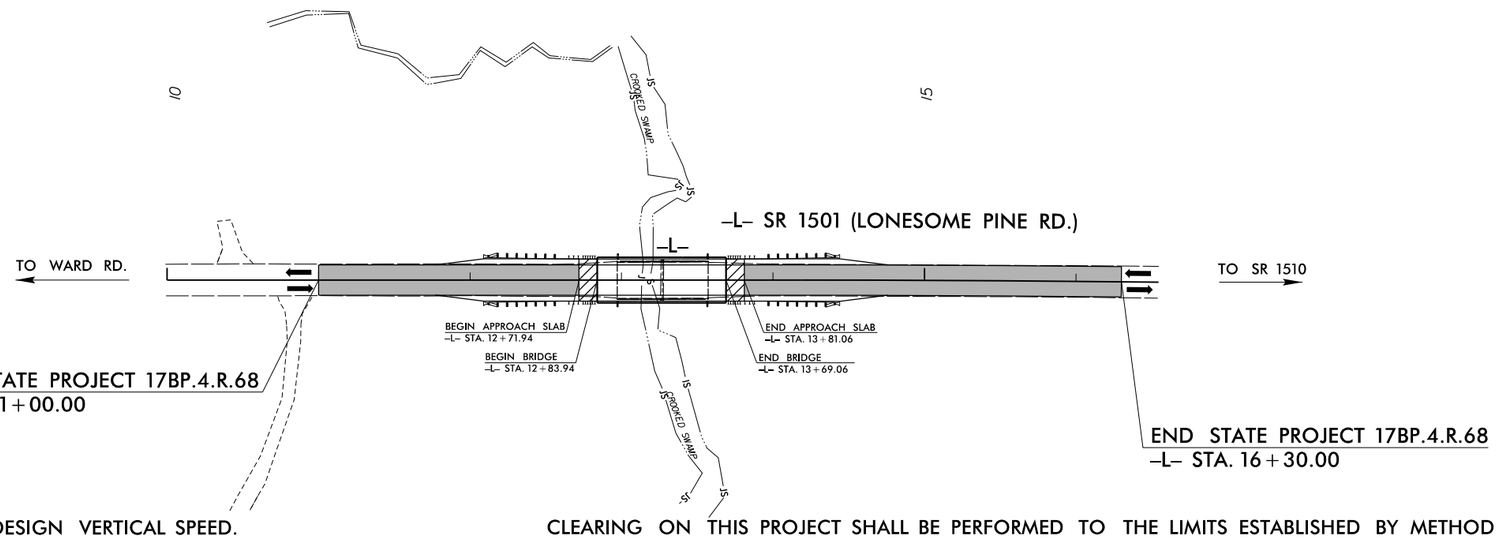

DESIGN EXCEPTION REQUIRED FOR DESIGN VERTICAL SPEED.

CLEARING ON THIS PROJECT SHALL BE PERFORMED TO THE LIMITS ESTABLISHED BY METHOD II.

GRAPHIC SCALES

50 25 0 50 100
PLANS

50 25 0 50 100
PROFILE (HORIZONTAL)

10 5 0 10 20
PROFILE (VERTICAL)

DESIGN DATA

ADT 2014 = 310

FUNC CLASS = LOCAL

SUB-REGIONAL TIER

PROJECT LENGTH

LENGTH ROADWAY TIP PROJECT 17BP.4.R.68	=	0.085 MILES
LENGTH STRUCTURES TIP PROJECT 17BP.4.R.68	=	0.015 MILES
TOTAL LENGTH TIP PROJECT 17BP.4.R.68	=	0.100 MILES

Prepared for:
HIGHWAY DIVISION 4
509 Ward Blvd.
Wilson, NC 27895

2012 STANDARD SPECIFICATIONS

RIGHT OF WAY DATE:
APRIL 2016

LETTING DATE:
OCTOBER 25, 2016

Prepared by:
CALYX
ENGINEERS + CONSULTANTS
6750 TRYON ROAD
CARY, NC 27518
phone: 919.851.1912
CALYXengineers.com
NC License # F-1333
Formerly Mulkey Engineers & Consultants

L. KEVIN AUSTIN, PE
PROJECT MANAGER

STEPHEN C. BROWDE, PE
ROADWAY PROJECT DESIGN ENGINEER

NCDOT CONTACT

HYDRAULICS ENGINEER

DocuSigned by:
David P. Bocker, P.E.
SIGNATURE: 9/19/2016
93C7A1B94E66497...

NORTH CAROLINA PROFESSIONAL SEAL 029984 ENGINEER DAVID P. BOCKER

ROADWAY DESIGN ENGINEER

DocuSigned by:
Stephen C. Browde, P.E.
SIGNATURE: 9/19/2016
0E27971E12E402B...

NORTH CAROLINA PROFESSIONAL SEAL 15759 ENGINEER STEPHEN C. BROWDE

STATE OF NORTH CAROLINA DEPARTMENT OF TRANSPORTATION

9/9/2016
R:\Roadway\Proj\Nash 37_RDY_TSH.dgn
phenson