DocuSign Envelope ID: 982FD4B0-F7AF-454C-92B7-5C32E1E543EE

CALYX
ENGINEERS + CONSULTANTS
6750 TRYON ROAD
CARY, NC 27518
phone: 919.851.1912
CALYXengineers.com
NC License # F-1333
Formerly Mulkey Engineers & Consultants

PROJECT REFERENCE NO.	SHEET NO.
17BP.4.R.68	4
R/W SHEET NO.	
ROADWAY DESIGN ENGINEER	HYDRAULICS ENGINEER
DocuSigned by: Stephen G. Brame, Jr. 15759 0E2797E12EA42E... 9/19/2016	DocuSigned by: Bernard P. Boo 029984 93C7A1B94E86497... 9/19/2016

DOCUMENT NOT CONSIDERED FINAL UNLESS ALL SIGNATURES COMPLETED

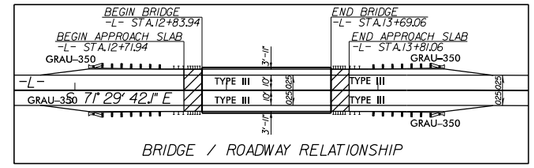

SEE SHEET S-1 THRU S-19 FOR STRUCTURE PLANS

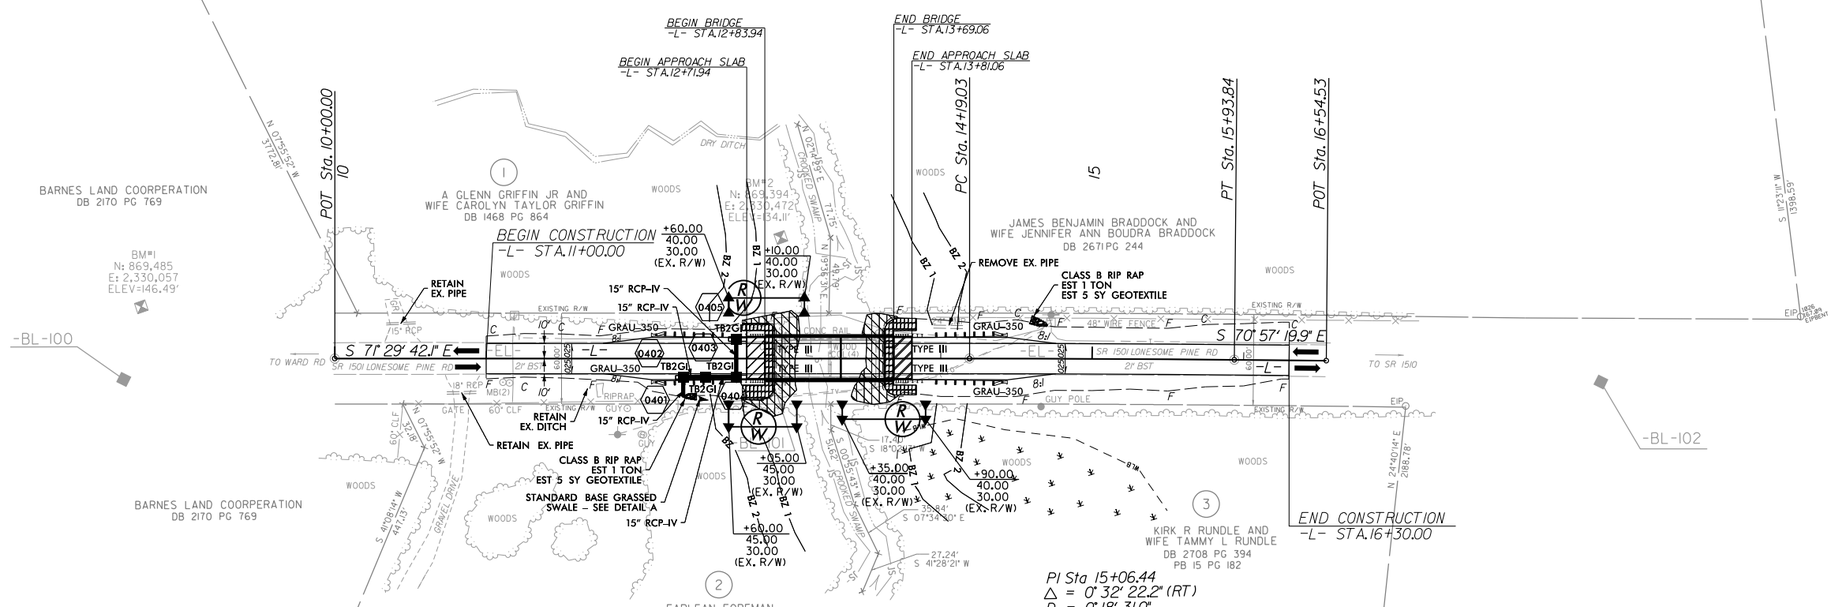

DETAIL A
STANDARD BASE GRASSED SWALE
(Not to Scale)

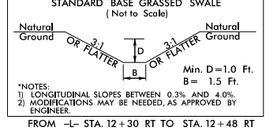

*NOTES:
1) LONGITUDINAL SLOPES BETWEEN 0.3% AND 4.0%.
2) MODIFICATIONS MAY BE NEEDED, AS APPROVED BY ENGINEER.

FROM –L– STA. 12+30 RT TO STA. 12+48 RT

RIGHT OF WAY AREA DATA

PARCEL NO.	PROPERTY OWNERS NAMES	TOTAL AREA	AREA TAKEN	AREA REMAINING RT.	AREA REMAINING LT.	CONST. EASE.	PERM. DRAIN. EASE.	TEMP. DRAIN. EASE.
1	A GLENN GRIFFIN JR AND WIFE CAROLYN TAYLOR GRIFFIN		500 SF					
2	EARLEAN FOREMAN		675 SF					
3	KIRK R RUNDLE AND WIFE TAMMY L RUNDLE		550 SF					

NOTE: FOR –L– PROFILE SEE SHEET 5

REVISIONS 8/17/99

9/19/2016
R:\Roadway\Proj\Nash 37_RDY_PSH4.dgn
ohenson