PROJ. REFERENCE NO.	SHEET NO.
I-5725/I-5761	TMP-2A

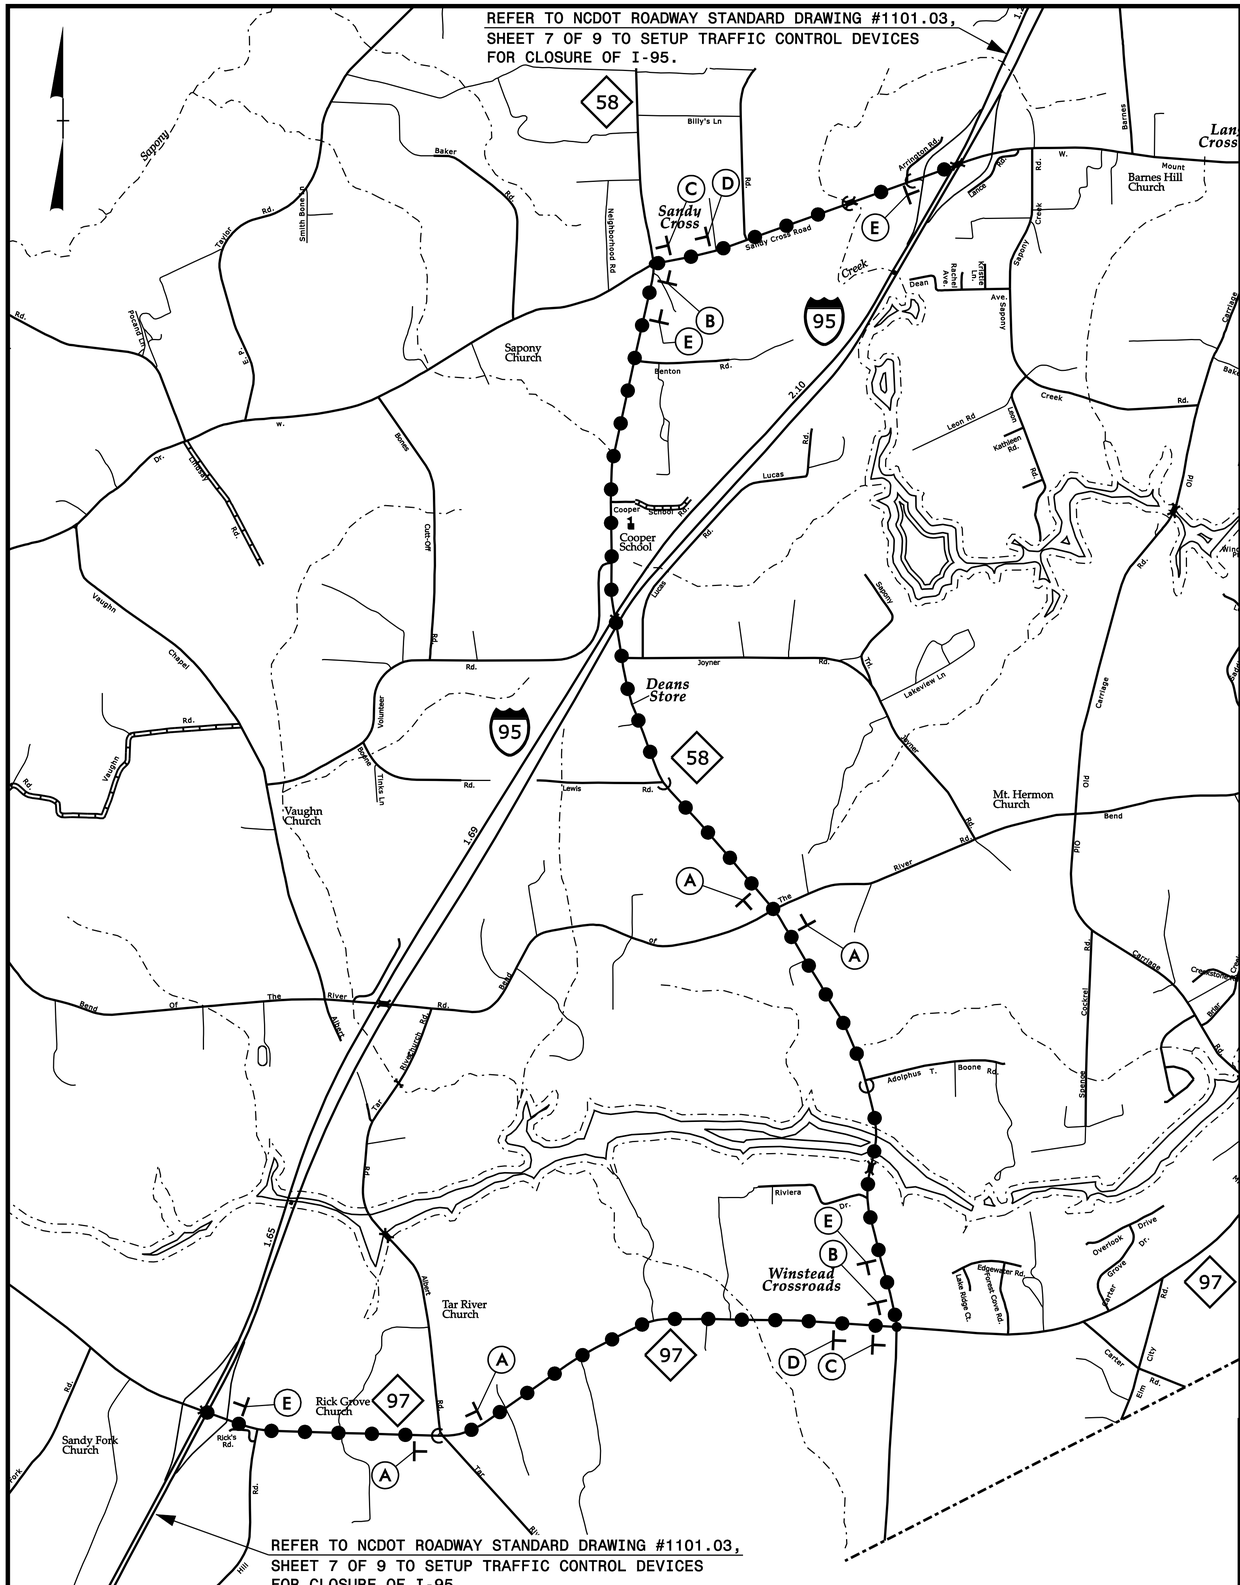

SIGN ASSEMBLY (A)

- DETOUR — M4-8, 24" X 12"
- INTERSTATE 95 — M1-1, 24" X 24"
- M6-3, 21" x 15"

SIGN ASSEMBLY (B)

- DETOUR — M4-8, 24" X 12"
- INTERSTATE 95 — M1-1, 24" X 24"
- M6-1, 21" x 15"

SIGN ASSEMBLY (C)

- DETOUR — M4-8, 24" X 12"
- INTERSTATE 95 — M1-1, 24" X 24"
- M6-1 L, 21" X 15"

SIGN ASSEMBLY (D)

- DETOUR — M4-8, 24" X 12"
- INTERSTATE 95 — M1-1, 24" X 24"
- M5-1, 21" x 15"

SIGN ASSEMBLY (E)

- DETOUR — M4-8, 24" X 12"
- INTERSTATE 95 — M1-1, 24" X 24"
- M5-1 R, 21" x 15"

OFFSITE DETOUR • • • • • • • • •

NOTE:

1. ALL DETOUR SIGN LOCATIONS ARE APPROXIMATE. FINAL PLACEMENT AS DIRECTED BY ENGINEER.

BRANTLEY RD OFFSITE DETOUR

PLAN PREPARED IN THE OFFICE OF:
PROGRESSIVE DESIGN GROUP, INC.
ENGINEERS • CONSULTANTS
PH 704 573 3003

APPROVED: DocuSigned by: Tom Cheney DATE: 9/22/2015

SEAL — NORTH CAROLINA PROFESSIONAL SEAL 025465 ENGINEER TIM ARE

DIVISION OF HIGHWAYS • STATE OF NORTH CAROLINA • DEPARTMENT OF TRANSPORTATION • WORK ZONE TRAFFIC CONTROL

TRANSPORTATION MANAGEMENT PLAN
OFFSITE DETOUR ROUTE