DocuSign Envelope ID: D3C044AF-7E34-4D0A-A63F-163702E8D275

PROJECT REFERENCE NO.	SHEET NO.
C-5600H	ITS-8

CCTV–3 GPS COORDINATES

N 35° 58.193′
W 77° 59.491′

DRAWING 1

NEW ELECTRICAL SERVICE EQUIPMENT

DRAWING 2

NEW EQUIPMENT CABINET DISCONNECT

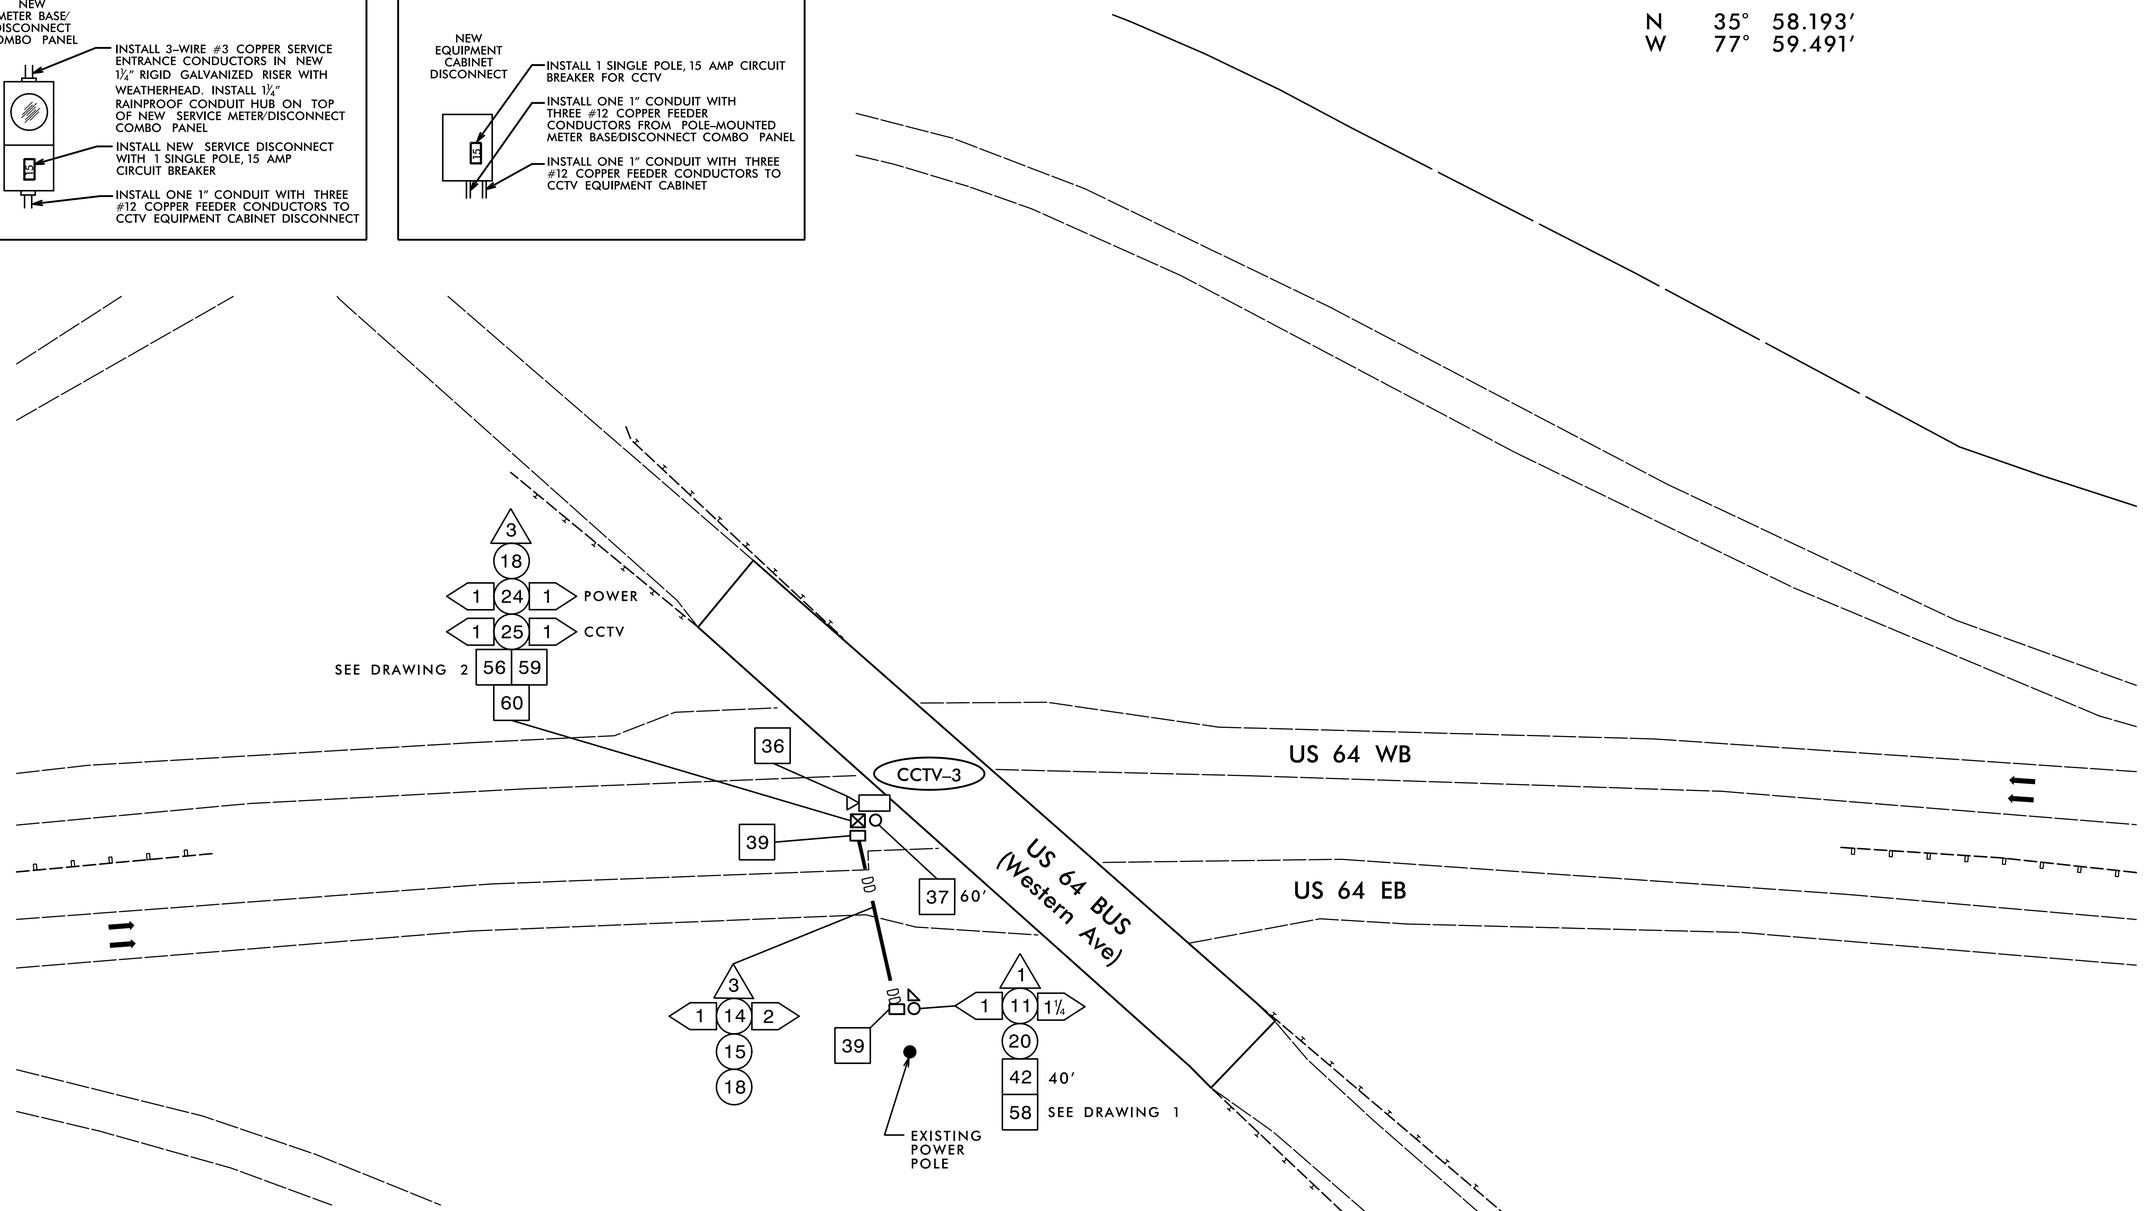

NOTES:

A. CONTACT THE DIVISION ITS ENGINEER AT (252) 237–6164 EXT 3543 TO CONFIRM THE LOCATION OF THE CCTV CAMERA.
B. DO NOT INSTALL CONDUIT OR JUNCTION BOXES UNTIL THE LOCATION OF THE CCTV CAMERA HAS BEEN CONFIRMED BY THE DIVISION ITS ENGINEER.
C. MOUNT THE CCTV CAMERA 5′ BELOW THE TOP OF THE POLE.
D. IT IS THE CONTRACTOR'S RESPONSIBILITY TO OBTAIN THE AVAILABLE FAULT CURRENT INFORMATION FROM THE POWER COMPANY FOR THE REQUIRED ELECTRICAL SERVICE AND PLACE A "FAULT CURRENT" STICKER INSIDE THE SERVICE DISCONNECT PANEL WITH THE DATE AND AVAILABLE FAULT CURRENT ON THE STICKER.
E. AT THE DIRECTION OF THE ENGINEER, PERFORM GRADING AS NEEDED WHERE GUARDRAIL, GUIDERAIL, POLE INSTALLATION AND DMS CONSTRUCTION WORK HAS BEEN PERFORMED.

HNTB
HNTB NORTH CAROLINA, P.C.
343 E. Six Forks Road, Suite 200
Raleigh, North Carolina 27609
NC License No: C-1554

DOCUMENT NOT CONSIDERED FINAL UNLESS ALL SIGNATURES COMPLETED

Plans Prepared for:
Transportation Mobility and Safety Division
STATE OF NORTH CAROLINA DEPARTMENT OF TRANSPORTATION
Intermodal Transportation Building
1 South Salisbury Street
750 N. Greenfield Pkwy., Garner, NC 27529

SCALE 0 50
1″=50′

CCTV-3

DIVISION 4 NASH CO. NASHVILLE

PLAN DATE:	AUGUST 2016	REVIEWED BY:	J.A. WAGNER
PREPARED BY:	T.R. TERRELL	REVIEWED BY:	H.L. WINSTEAD

REVISIONS	INIT.	DATE

SEAL
NORTH CAROLINA PROFESSIONAL SEAL 07983 ENGINEER HARVEY L. WINSTEAD, JR.

DocuSigned by:
H.L. Winstead, Jr. 8/31/2016
ES31020814724F4
SIGNATURE DATE

CADD Filename: C-5600H_ITS-08.dgn