DocuSign Envelope ID: D3C044AF-7E34-4D0A-A63F-163702E8D275

PROJECT REFERENCE NO.	SHEET NO.
C-5600H	ITS-21

DRAWING 1

NEW ELECTRICAL SERVICE EQUIPMENT

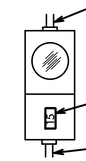

DRAWING 2

NEW EQUIPMENT CABINET DISCONNECT

CCTV-13 GPS COORDINATES

N 35° 50.068′
W 77° 22.428′

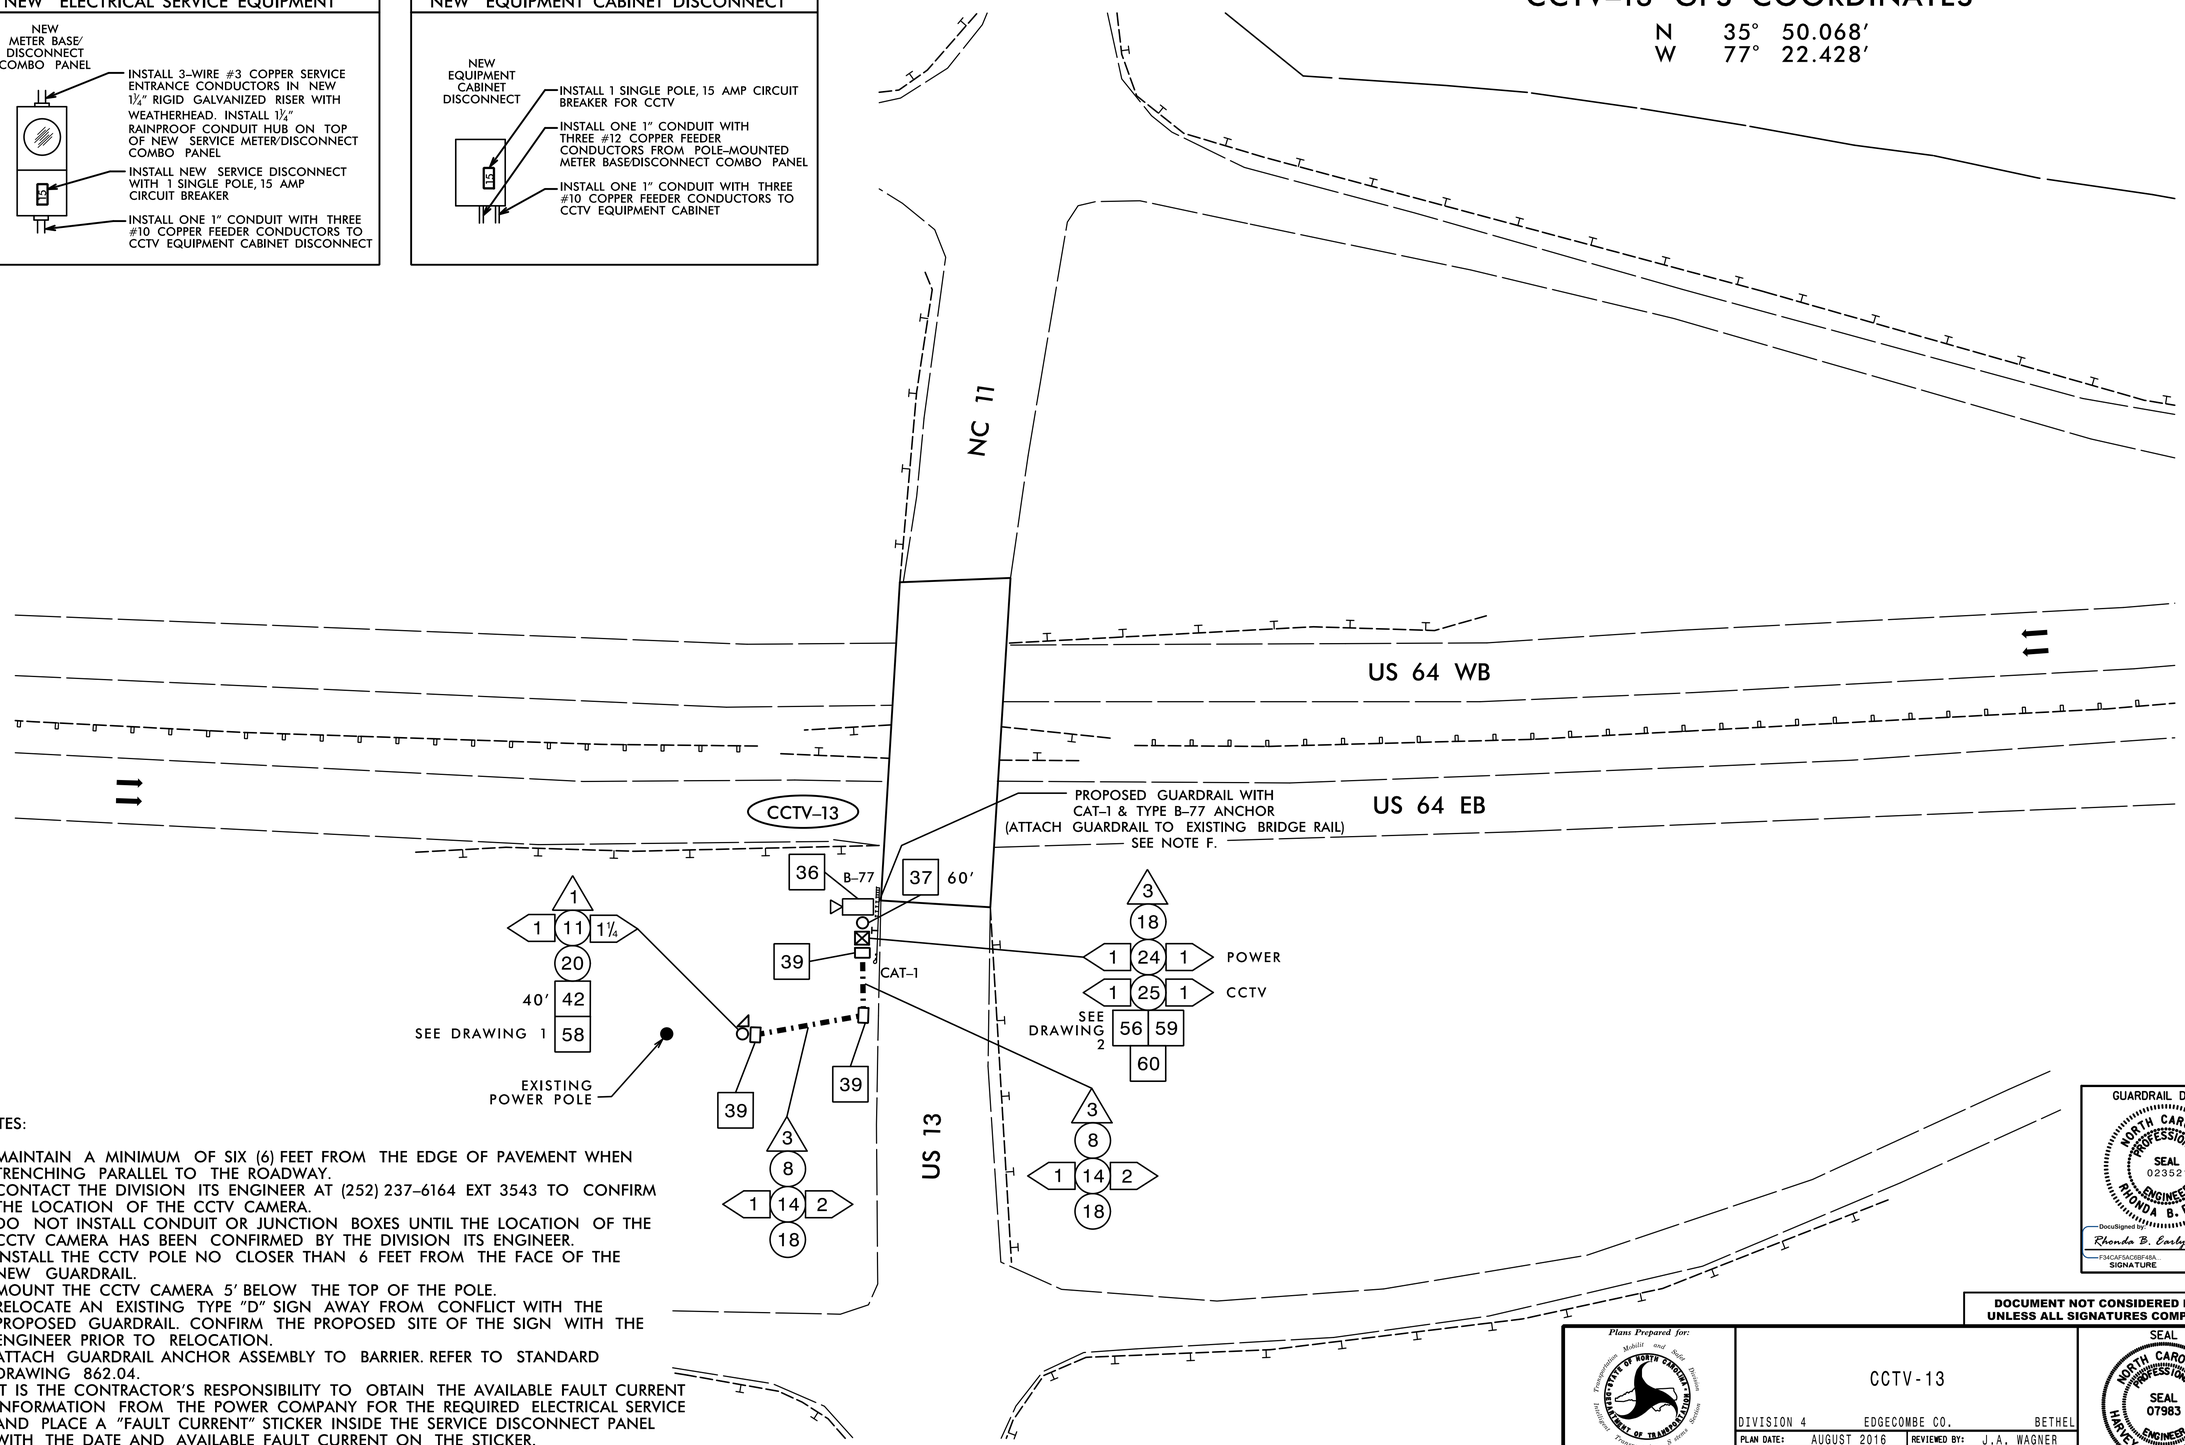

NOTES:

A. MAINTAIN A MINIMUM OF SIX (6) FEET FROM THE EDGE OF PAVEMENT WHEN TRENCHING PARALLEL TO THE ROADWAY.
B. CONTACT THE DIVISION ITS ENGINEER AT (252) 237-6164 EXT 3543 TO CONFIRM THE LOCATION OF THE CCTV CAMERA.
C. DO NOT INSTALL CONDUIT OR JUNCTION BOXES UNTIL THE LOCATION OF THE CCTV CAMERA HAS BEEN CONFIRMED BY THE DIVISION ITS ENGINEER.
D. INSTALL THE CCTV POLE NO CLOSER THAN 6 FEET FROM THE FACE OF THE NEW GUARDRAIL.
E. MOUNT THE CCTV CAMERA 5′ BELOW THE TOP OF THE POLE.
F. RELOCATE AN EXISTING TYPE "D" SIGN AWAY FROM CONFLICT WITH THE PROPOSED GUARDRAIL. CONFIRM THE PROPOSED SITE OF THE SIGN WITH THE ENGINEER PRIOR TO RELOCATION.
G. ATTACH GUARDRAIL ANCHOR ASSEMBLY TO BARRIER. REFER TO STANDARD DRAWING 862.04.
H. IT IS THE CONTRACTOR'S RESPONSIBILITY TO OBTAIN THE AVAILABLE FAULT CURRENT INFORMATION FROM THE POWER COMPANY FOR THE REQUIRED ELECTRICAL SERVICE AND PLACE A "FAULT CURRENT" STICKER INSIDE THE SERVICE DISCONNECT PANEL WITH THE DATE AND AVAILABLE FAULT CURRENT ON THE STICKER.
I. AT THE DIRECTION OF THE ENGINEER, PERFORM GRADING AS NEEDED WHERE GUARDRAIL, GUIDERAIL, POLE INSTALLATION AND DMS CONSTRUCTION WORK HAS BEEN PERFORMED.

GUARDRAIL DESIGN

NORTH CAROLINA PROFESSIONAL SEAL 023521 ENGINEER RHONDA B. EARLY

DocuSigned by: Rhonda B. Early 8/31/2016
F34CAF5AC6BF48A...
SIGNATURE DATE

DOCUMENT NOT CONSIDERED FINAL UNLESS ALL SIGNATURES COMPLETED

HNTB NORTH CAROLINA, P.C.
343 E. Six Forks Road, Suite 200
Raleigh, North Carolina 27609
NC License No: C-1554

Plans Prepared for: Transportation Mobility and Safety Division — Intermodal Transportation — Statewide Planning — Department of Transportation — State of North Carolina
750 N. Greenfield Pkwy., Garner, NC 27529

SCALE 0 50 1"=50'

CCTV-13

DIVISION 4	EDGECOMBE CO.		BETHEL
PLAN DATE: AUGUST 2016		REVIEWED BY:	J.A. WAGNER
PREPARED BY: T.R. TERRELL		REVIEWED BY:	H.L. WINSTEAD

REVISIONS	INIT.	DATE

SEAL

NORTH CAROLINA PROFESSIONAL SEAL 07983 ENGINEER HARVEY L. WINSTEAD, JR.

DocuSigned by: H L Winstead, Jr. 8/31/2016
E53182981472474...
SIGNATURE DATE

CADD Filename: C-5600H_ITS-21.dgn