DocuSign Envelope ID: D3C044AF-7E34-4D0A-A63F-163702E8D275

CONTRACT: TIP PROJECT: C-5600H

STATE	STATE PROJECT REFERENCE NO.	SHEET NO.	TOTAL SHEETS
N.C.	C-5600H	ITS-1	32

STATE PROJ. NO.	F.A. PROJ. NO.	DESCRIPTION
50061.3.9	CMAQ-0445(002)	CONST.
50061.1.9	CMAQ-0445(002)	PE

STATE OF NORTH CAROLINA
DIVISION OF HIGHWAYS

NASH & EDGECOMBE COUNTIES

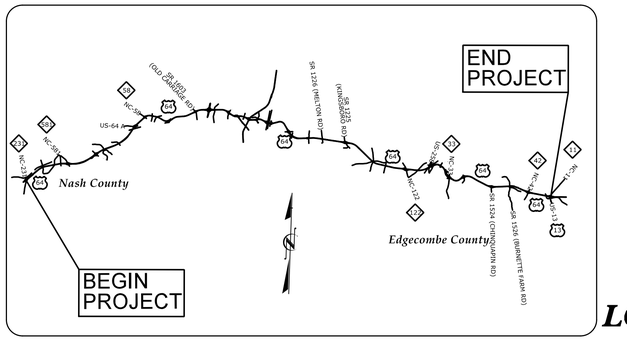

VICINITY MAP

LOCATION: ***US 64 FROM EAST OF ZEBULON IN NASH COUNTY TO EAST OF TARBORO IN EDGECOMBE COUNTY***

TYPE OF WORK: ***CCTV CAMERA AND DYNAMIC MESSAGE SIGN INSTALLATIONS***

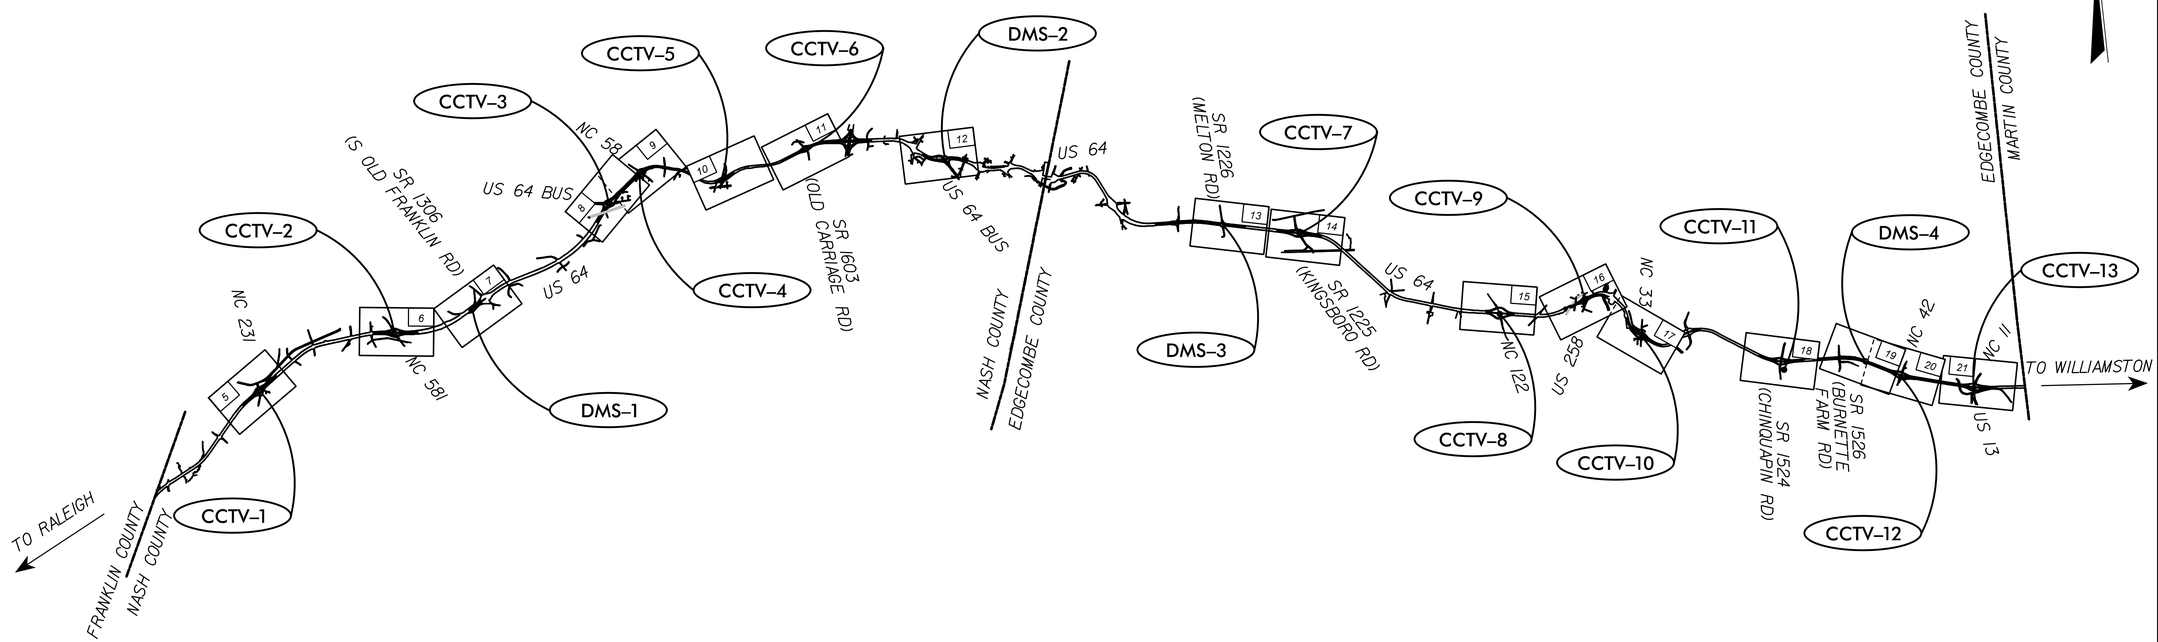

DOCUMENT NOT CONSIDERED FINAL UNLESS ALL SIGNATURES COMPLETED

2012 STANDARD SPECIFICATIONS

PROJECT LENGTH

PROJECT LENGTH = 49.6 MILES

LETTING DATE:

NOVEMBER 2016

INDEX OF SHEETS

ITS-1 ..... TITLE SHEET
ITS-2 ..... TRAFFIC CONTROL NOTES
ITS-3 ..... NETWORK BLOCK DIAGRAM
ITS-4 ..... CONSTRUCTION NOTES AND LEGEND
ITS-5-21 ..... CCTV AND DMS PLANS
ITS-22-25 .... DMS ELEVATIONS
ITS-26 ..... GUARDRAIL SUMMARY
ITS-27-29 .... CCTV ELECTRICAL SERVICE DETAILS
ITS-30-31 .... DMS ELECTRICAL SERVICE DETAILS
ITS-32 ..... TYPICAL DETAILS

ROADWAY STANDARD DRAWINGS

THE FOLLOWING ROADWAY STANDARDS AS APPEAR IN "ROADWAY STANDARD DRAWINGS" ROADWAY DESIGN UNIT – N.C. DEPARTMENT OF TRANSPORTATION – RALEIGH, N.C., DATED JANUARY 2012 ARE APPLICABLE TO THIS PROJECT AND BY REFERENCE HEREBY ARE CONSIDERED A PART OF THESE PLANS:

STD. NO.	TITLE	STD. NO.	TITLE
862.01	GUARDRAIL PLACEMENT	1165.01	WORK VEHICLE LIGHTING SYSTEMS AND TMA DELINEATION
862.02	GUARDRAIL INSTALLATION	1180.01	SKINNY – DRUM
862.03	STRUCTURE ANCHOR UNIT	1261.01	GUARDRAIL AND BARRIER DELINEATORS – INSTALLATION SPACING
862.04	ANCHORING END OF GUARDRAIL	1261.02	GUARDRAIL AND BARRIER DELINEATORS –TYPES AND MOUNTING
865.01	CABLE GUIDERAIL	1262.01	GUARDRAIL END DELINEATION
1101.01	WORK ZONE WARNING SIGNS	1700.01	ELECTRICAL SERVICE OPTIONS
1101.02	TEMPORARY LANE CLOSURES	1700.02	ELECTRICAL SERVICE GROUNDING
1101.04	TEMPORARY SHOULDER CLOSURES	1715.01	UNDERGROUND CONDUIT–TRENCHING
1101.11	TRAFFIC CONTROL DESIGN TABLES	1716.01	JUNCTION BOXES
1110.02	PORTABLE WORK ZONE SIGNS	1720.01	WOOD POLES
1115.01	FLASHING ARROW BOARDS	1721.01	GUY ASSEMBLIES
1130.01	DRUMS	1751.01	CONTROLLER AND CABINETS
1135.01	CONES	1751.02	CONTROLLER AND CABINETS
1150.01	FLAGGING DEVICES		

NCDOT CONTACTS:
TRANSPORTATION SAFETY AND MOBILITY
INTELLIGENT TRANSPORTATION SYSTEMS SECTION

THOMAS G. PARKER - ITS PROJECT ENGINEER
LEE E. NEAL, EI - ITS PROJECT DESIGN ENGINEER

750 N. Greenfield Pkwy., Garner, NC 27529

PLANS PREPARED BY:

HNTB NORTH CAROLINA, P.C.
343 E. Six Forks Road, Suite 200
Raleigh, North Carolina 27609
(919) 546-8997
NC License No: C-1554

HNTB CONTACTS:

HARVEY L. WINSTEAD, PE - PROJECT MANAGER
J. ANDREW WAGNER - ITS DESIGN ENGINEER

SEAL

NORTH CAROLINA PROFESSIONAL SEAL 07983 ENGINEER HARVEY L. WINSTEAD, JR.

DocuSigned by: H L Winstead, Jr. — 8/31/2016
E5315E5C5A7A4E1... SIGNATURE DATE