DocuSign Envelope ID: D3C044AF-7E34-4D0A-A63F-163702E8D275

PROJECT REFERENCE NO.	SHEET NO.
C-5600H	ITS-10

CCTV–5 GPS COORDINATES

N 35° 58.388′
W 77° 56.282′

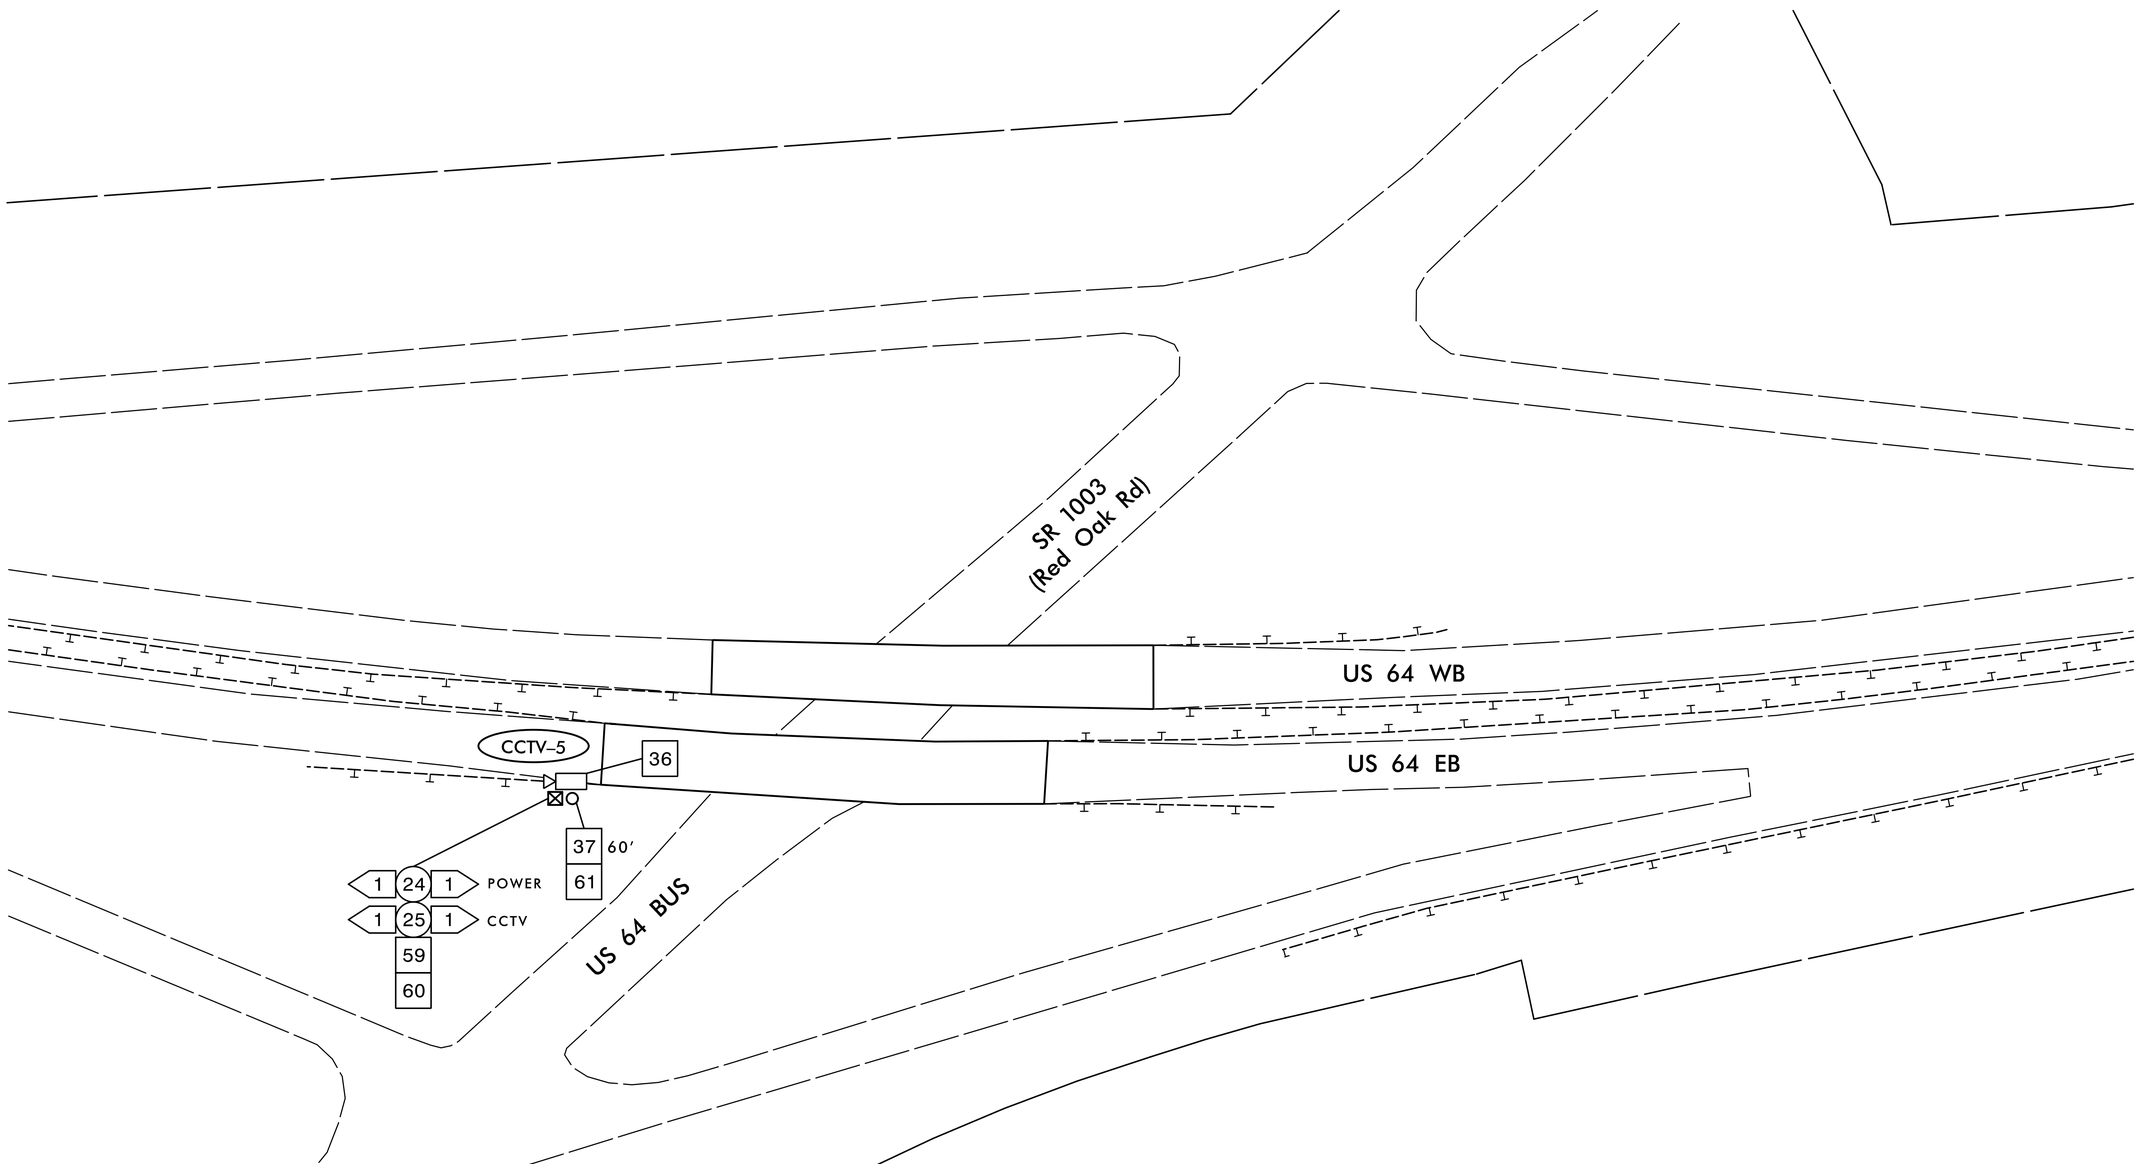

NOTES:

A. CONTACT THE DIVISION ITS ENGINEER AT (252) 237–6164 EXT 3543 TO CONFIRM THE LOCATION OF THE CCTV CAMERA.
B. INSTALL THE CCTV POLE NO CLOSER THAN 6 FEET FROM THE FACE OF THE EXISTING GUARDRAIL.
C. MOUNT THE CCTV CAMERA 5′ BELOW THE TOP OF THE POLE.
D. AT THE DIRECTION OF THE ENGINEER, PERFORM GRADING AS NEEDED WHERE GUARDRAIL, GUIDERAIL, POLE INSTALLATION AND DMS CONSTRUCTION WORK HAS BEEN PERFORMED.

HNTB
HNTB NORTH CAROLINA, P.C.
343 E. Six Forks Road, Suite 200
Raleigh, North Carolina 27609
NC License No: C-1554

DOCUMENT NOT CONSIDERED FINAL UNLESS ALL SIGNATURES COMPLETED

Plans Prepared for:
Transportation Mobility and Safety Division
STATE OF NORTH CAROLINA DEPARTMENT OF TRANSPORTATION
Intermodal Transportation Building
750 N. Greenfield Pkwy., Garner, NC 27529

SCALE 0 50
1"=50'

CCTV-5

DIVISION 4 NASH CO. NASHVILLE

PLAN DATE:	AUGUST 2016	REVIEWED BY:	J.A. WAGNER
PREPARED BY:	T.R. TERRELL	REVIEWED BY:	H.L. WINSTEAD

REVISIONS	INIT.	DATE

SEAL
NORTH CAROLINA PROFESSIONAL SEAL 07983 ENGINEER HARVEY L. WINSTEAD, JR.

DocuSigned by:
H.L. Winstead, Jr. 8/31/2016
—ES31D2B1427274—
SIGNATURE DATE

CADD Filename: C-5600H ITS-10.dgn