DocuSign Envelope ID: D3C044AF-7E34-4D0A-A63F-163702E8D275

PROJECT REFERENCE NO.	SHEET NO.
C-5600H	ITS-3

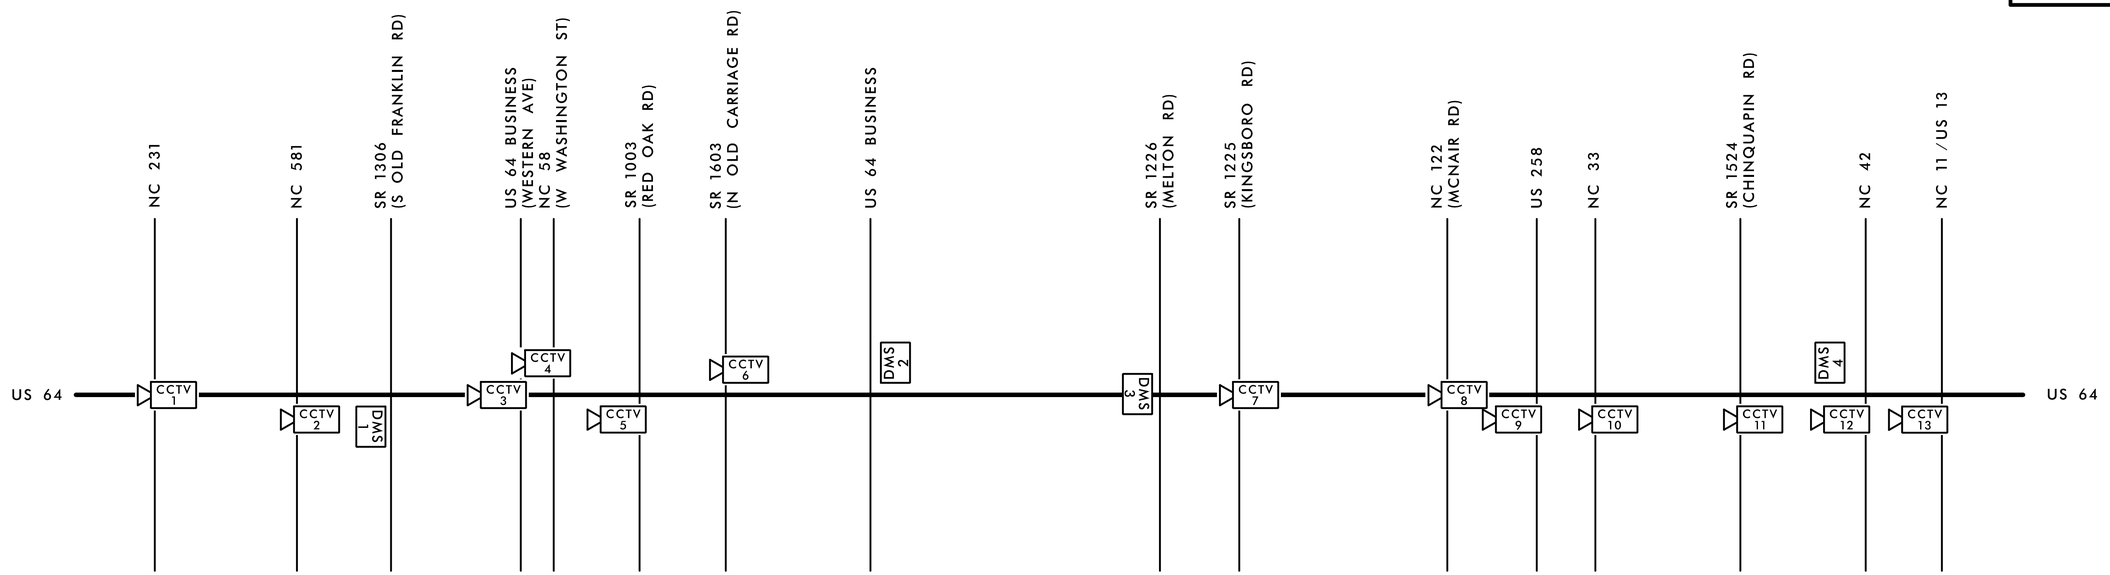

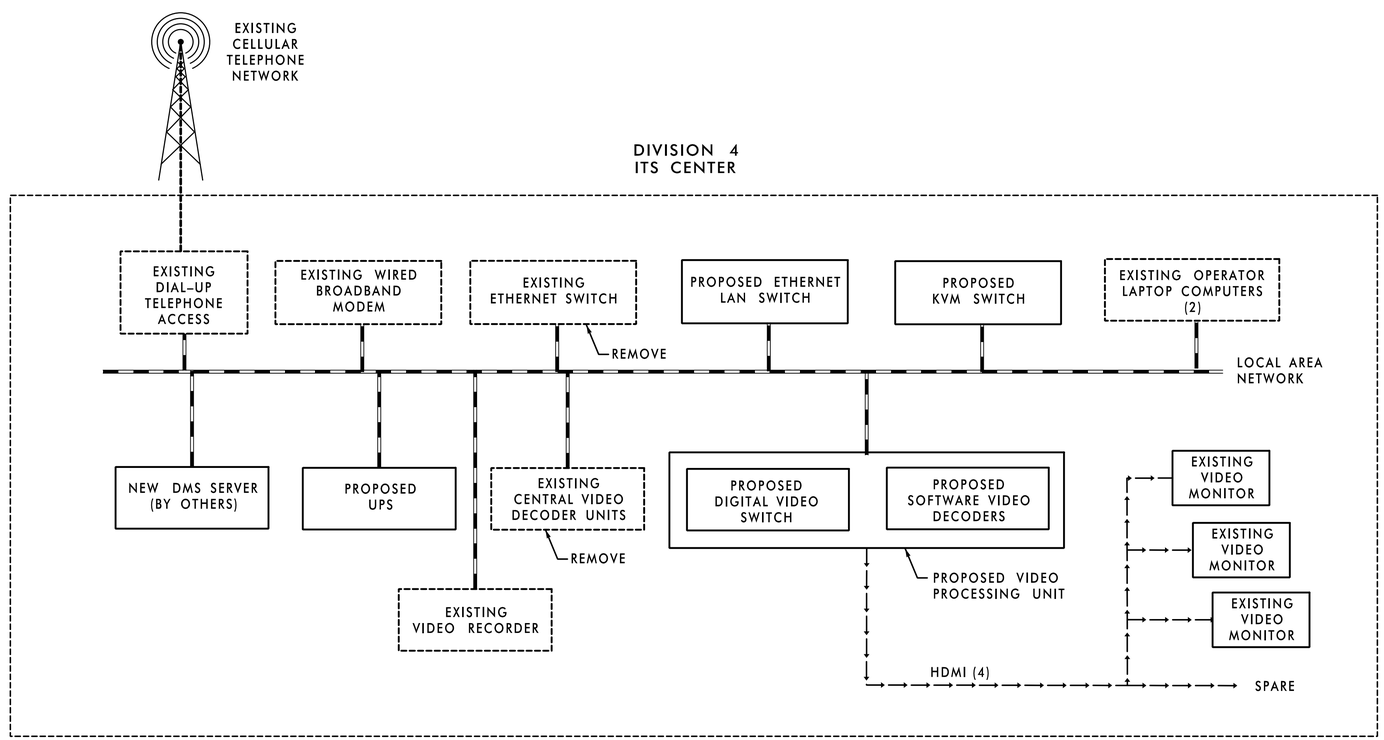

LEGEND

- 1000 BASE TX ETHERNET
- HDMI VIDEO
- RS-232/422/485
- EXISTING DEVICE
- PROPOSED DEVICE

DOCUMENT NOT CONSIDERED FINAL UNLESS ALL SIGNATURES COMPLETED

Plans Prepared for: STATE OF NORTH CAROLINA DEPARTMENT OF TRANSPORTATION — Transportation Mobility and Safety Division, Intelligent Transportation & Signal Systems
750 N. Greenfield Pkwy., Garner, NC 27529

NETWORK BLOCK DIAGRAM

PLAN DATE:	AUGUST 2016	REVIEWED BY:	J.A. WAGNER
PREPARED BY:	T.R. TERRELL	REVIEWED BY:	H.L. WINSTEAD

SCALE: NONE

REVISIONS	INIT.	DATE

SEAL: NORTH CAROLINA PROFESSIONAL SEAL 07983 ENGINEER HARVEY L. WINSTEAD, JR.

DocuSigned by: H.L. Winstead, Jr. 8/31/2016
E5318D981472474
SIGNATURE DATE

CADD Filename: C-5600H_ITS-03.dgn

HNTB
HNTB NORTH CAROLINA, P.C.
343 E. Six Forks Road, Suite 200
Raleigh, North Carolina 27609
NC License No: C-1554