02/03/98

10-APR-2015 11:42
S:\RD06-Hare\Lighting & Electrical Squad-Chan\Projects\Div 4 TIP SS-4904CX (US64-NC58 Interchange)\Nash Co\Plan sheet\220_008_SS4904CX_LE_E4.dgn
sksaha AT RD261582

PROJECT REFERENCE NO.	SHEET NO.
SS-4904CX	E4

NORTH CAROLINA PROFESSIONAL SEAL 022582 ENGINEER PAUL KI-BUN CHAN

DocuSigned by: Paul Chan 4/10/2015
F83C4985EEEF4A2...

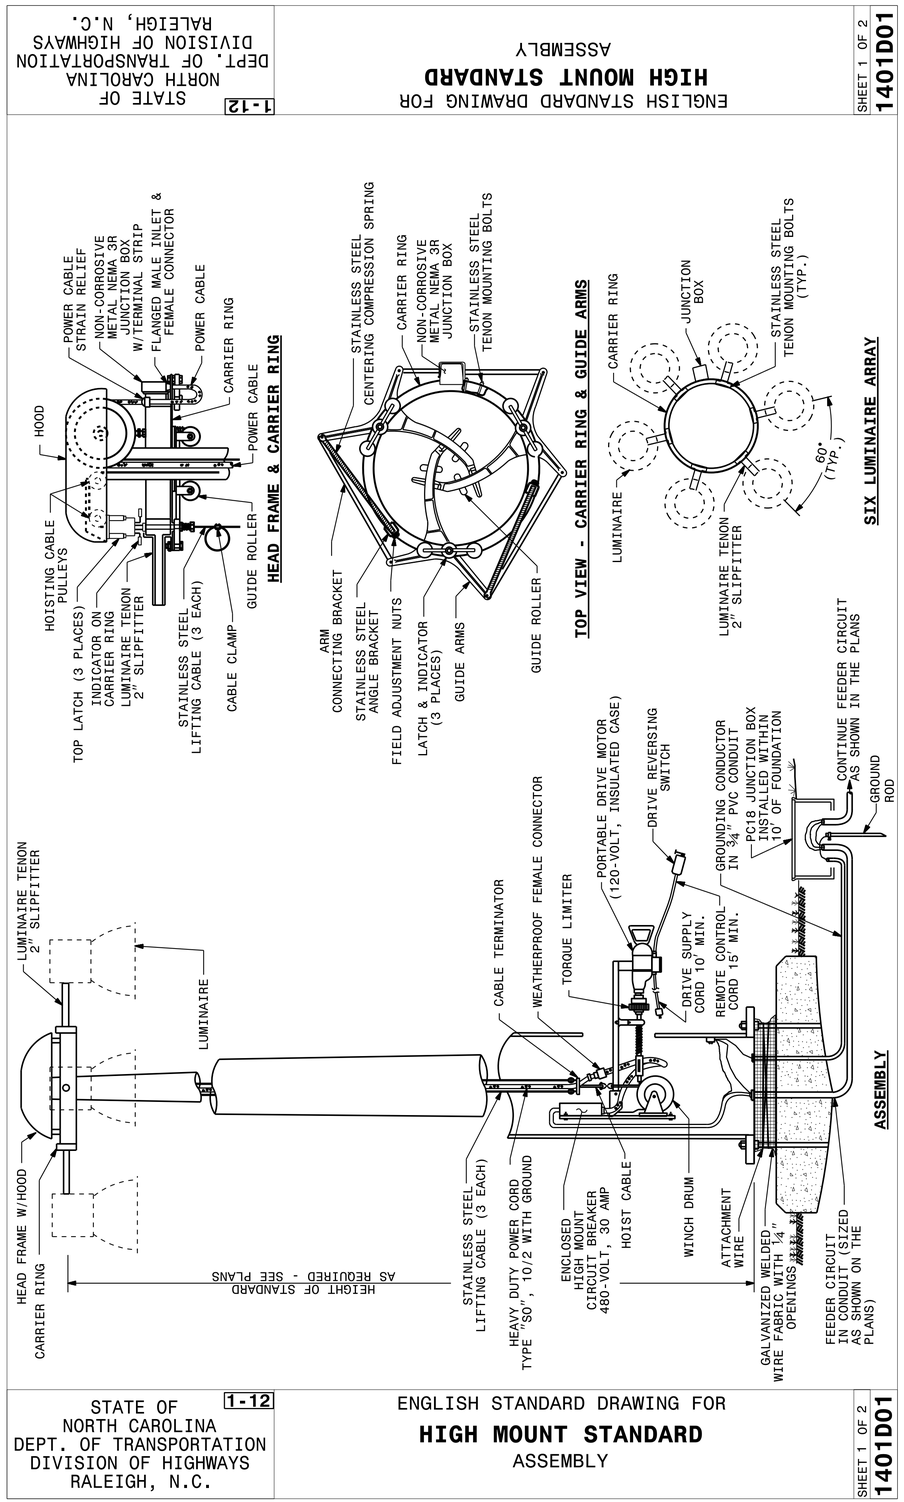

Rev.	Date	Description	Approved
2			
1			

NORTH CAROLINA
DEPARTMENT OF TRANSPORTATION
ROADWAY DESIGN — LIGHTING/ELECTRICAL SECTION

HIGH MOUNT STANDARD DETAILS

US 64 AND NC 58 INTERCHANGE

NASH COUNTY

Drawn By:	Approved By:	Dwg No.:
RGH	PKC	