PROJECT REFERENCE NO.	SHEET NO.
LUMLEY SLOPE	EC-4

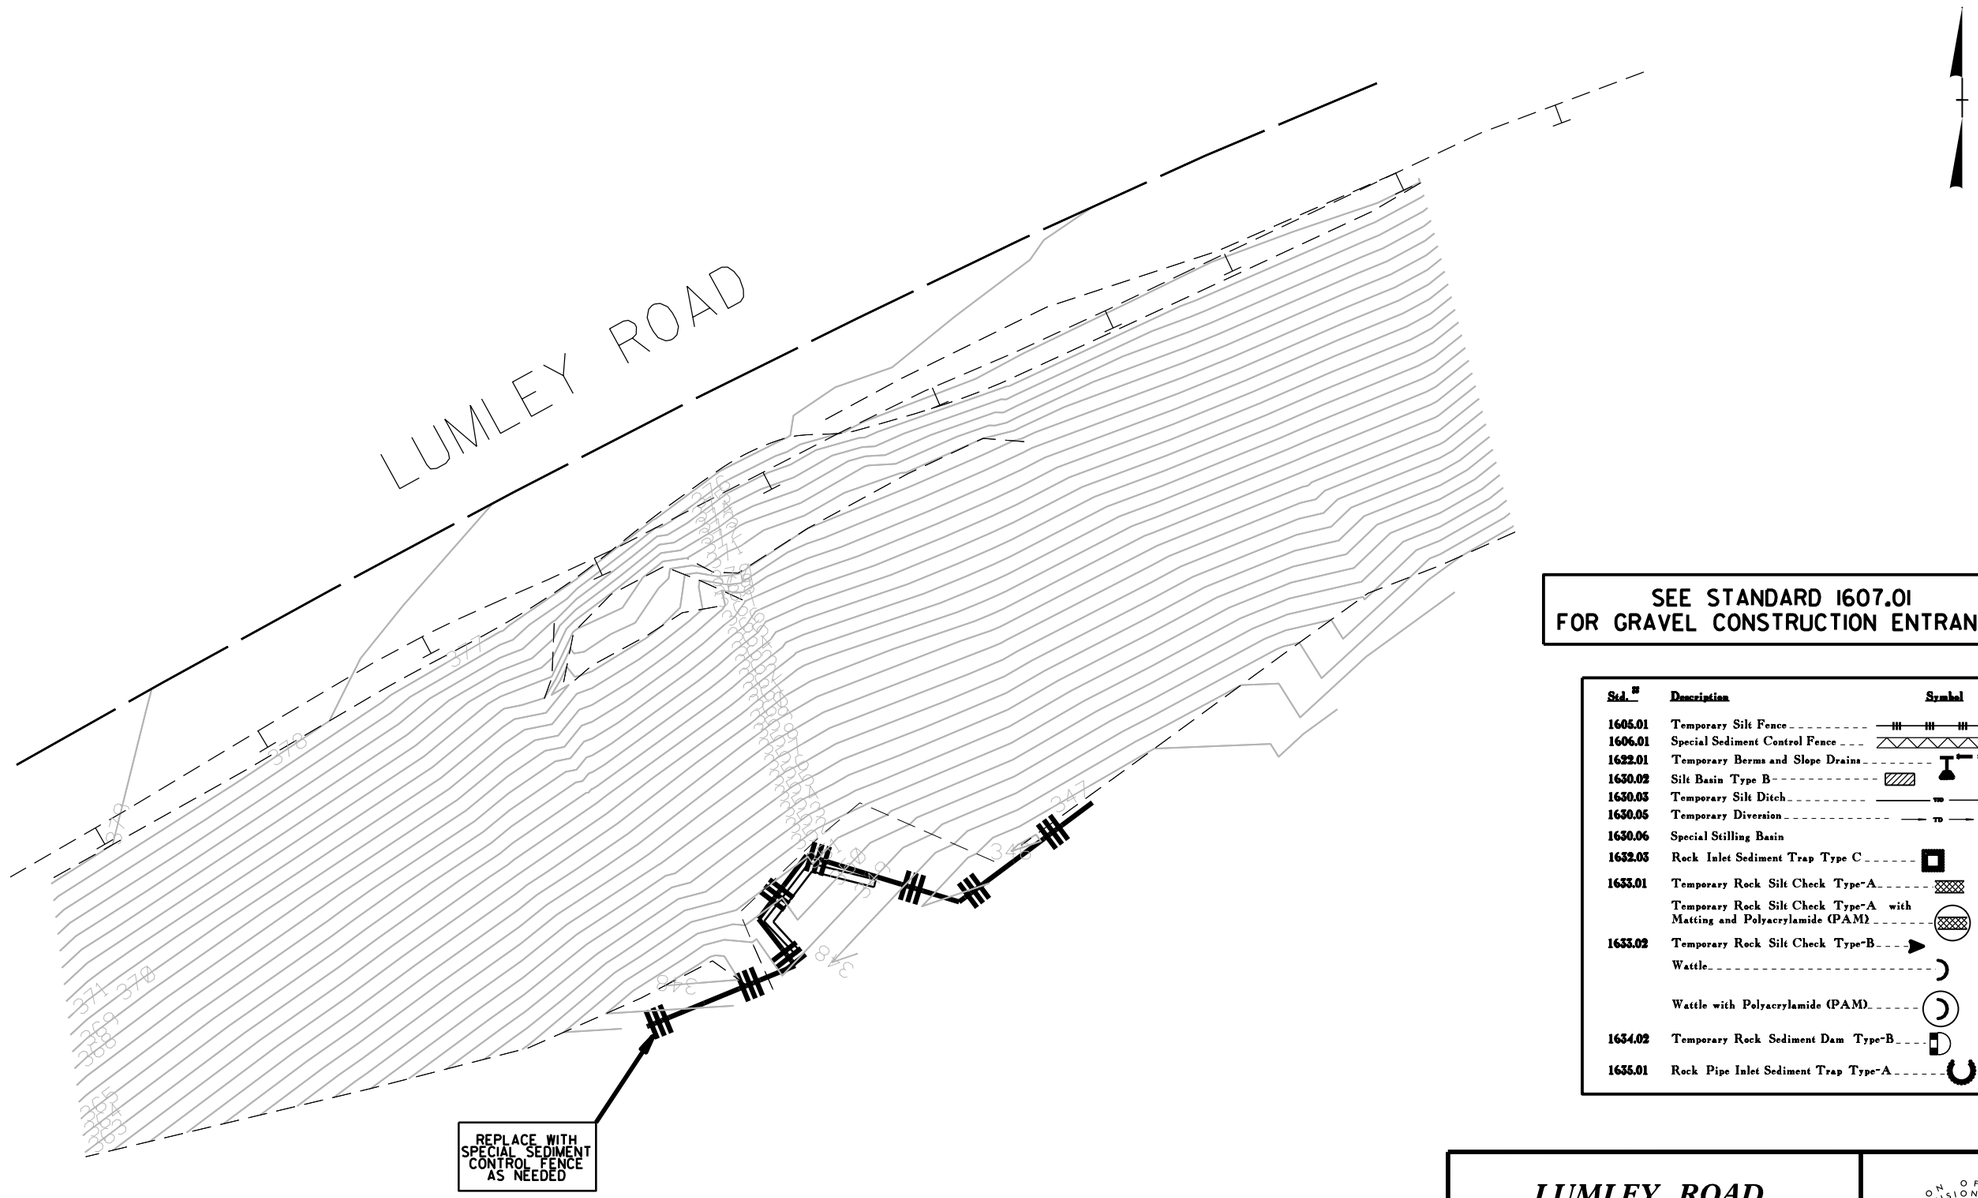

SEE STANDARD 1607.01 FOR GRAVEL CONSTRUCTION ENTRANCE

Std. #	Description	Symbol
1605.01	Temporary Silt Fence	
1606.01	Special Sediment Control Fence	
1622.01	Temporary Berms and Slope Drains	
1630.02	Silt Basin Type B	
1630.03	Temporary Silt Ditch	TD
1630.05	Temporary Diversion	TD
1630.06	Special Stilling Basin	
1632.03	Rock Inlet Sediment Trap Type C	
1633.01	Temporary Rock Silt Check Type-A	
	Temporary Rock Silt Check Type-A with Matting and Polyacrylamide (PAM)	
1633.02	Temporary Rock Silt Check Type-B	
	Wattle	
	Wattle with Polyacrylamide (PAM)	
1634.02	Temporary Rock Sediment Dam Type-B	
1635.01	Rock Pipe Inlet Sediment Trap Type-A	

LUMLEY ROAD SLOPE REPAIR

DIVISION 05 WAKE COUNTY

REVISIONS	INIT.	DATE

N.C. DEPARTMENT of TRANSPORTATION
DIVISION of HIGHWAYS
DIVISION FIVE DESIGN UNIT

DIVISION OF HIGHWAYS · DIVISION FIVE · STATE OF NORTH CAROLINA · DEPARTMENT OF TRANSPORTATION · DESIGN UNIT

SCALE:	DATE: 10/20/2015
PREPARED BY:	D DAVIS
REVIEWED BY:	
REVIEWED BY:	