PROJECT REFERENCE NO.	SHEET NO.
SS-4905BU	5

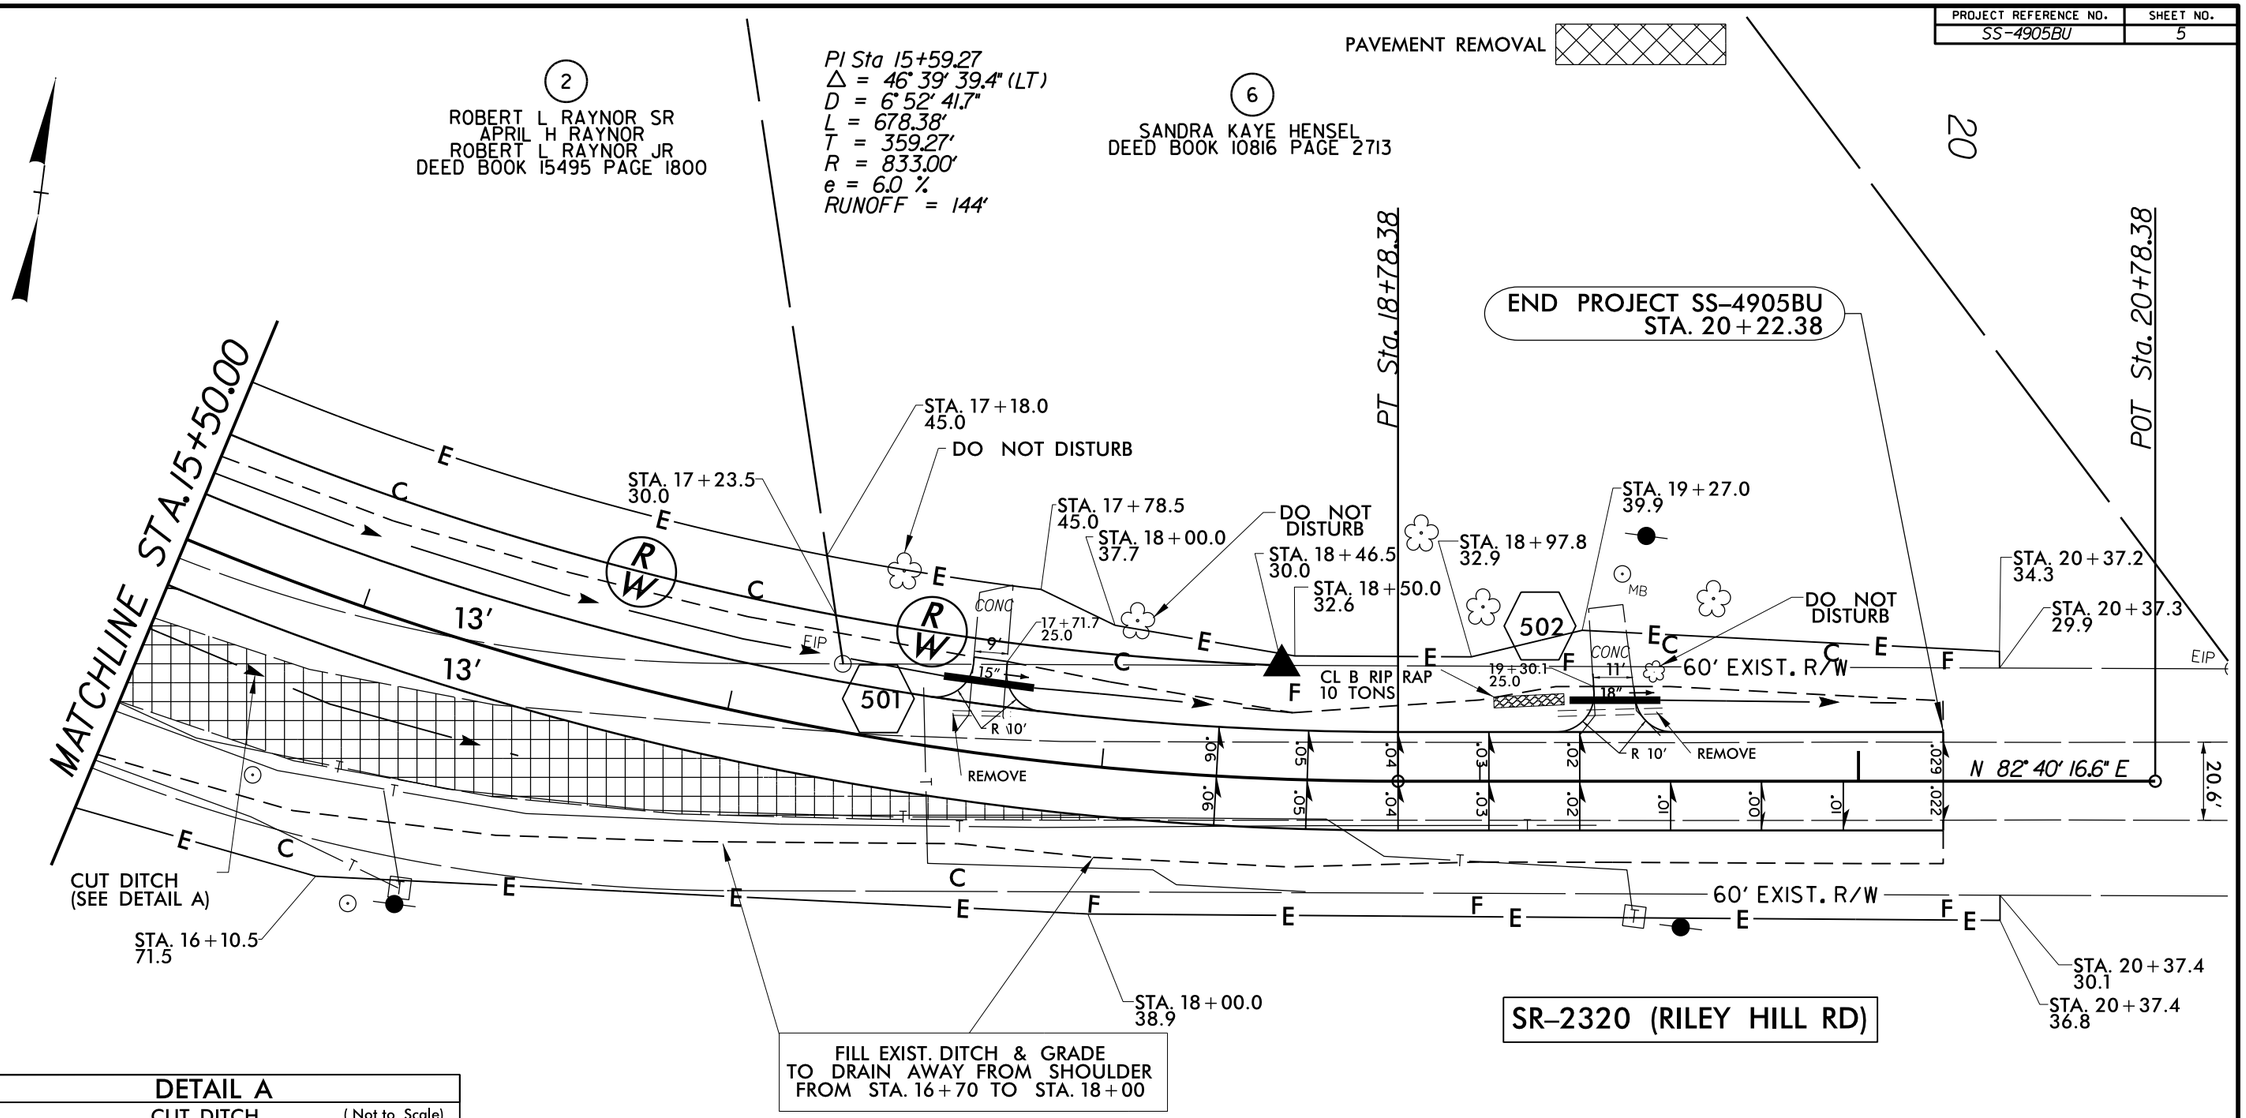

DETAIL A

CUT DITCH (Not to Scale)

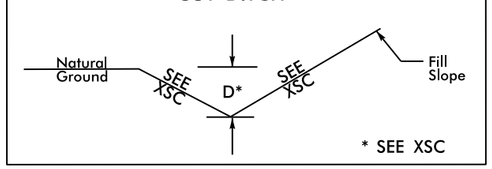

FROM STA. 10+56 TO STA. 18+50 LT
FROM STA. 19+48 TO STA. 20+10 LT
FROM STA. 10+56 TO STA. 16+70 RT

NOTES:
(1). INSTALL PSRM IN PROP. DITCH LINE
FROM STA. 10+56 TO 11+50 LT (60 SY)
FROM STA. 12+65 TO 14+00 LT (90 SY)
FROM STA. 12+76 TO 15+00 RT (150 SY)
(2). INSTALL EC MATTING
FROM STA. 14+00 TO 17+55 LT (250 SY)
FROM STA. 12+10 TO 12+55 RT (30 SY)
FROM STA. 15+00 TO 16+00 RT (70 SY)

5
BARBARA PERRY FINCH
NEUMA ELMO FINCH JR
PIN 1785796428

DIVISION FIVE DESIGN

NORTH CAROLINA PROFESSIONAL SEAL 030459 ENGINEER BEN UPSHAW

DocuSigned by:
Ben Upshaw
CD6EB110D6E54E5...
SIGNATURE

1/13/2015
P.E.

REALIGNMENT OF CURVE ON
SR 2320 (RILEY HILL RD)
NEAR CHAD RD

DIVISION 05 WAKE COUNTY ZEBULON

REVISIONS	INIT.	DATE

N.C. DEPARTMENT of TRANSPORTATION
DIVISION of HIGHWAYS
DIVISION FIVE DESIGN UNIT

DIVISION OF HIGHWAYS · DIVISION FIVE · STATE OF NORTH CAROLINA · DEPARTMENT OF TRANSPORTATION · DESIGN UNIT

SCALE: 1"=40'	DATE: 01/2014
PREPARED BY: SUNIL PATEL	
REVIEWED BY: BEN UPSHAW	
REVIEWED BY:	