PROJECT REFERENCE NO.	SHEET NO.
SS-4905BU	6

ROADWAY DESIGN ENGINEER

1/13/2015

NORTH CAROLINA PROFESSIONAL SEAL 030459 ENGINEER BEN CHAW

DocuSigned by:
Ben Chaw
CD6EB110D6E54E5...

HYDRAULICS ENGINEER

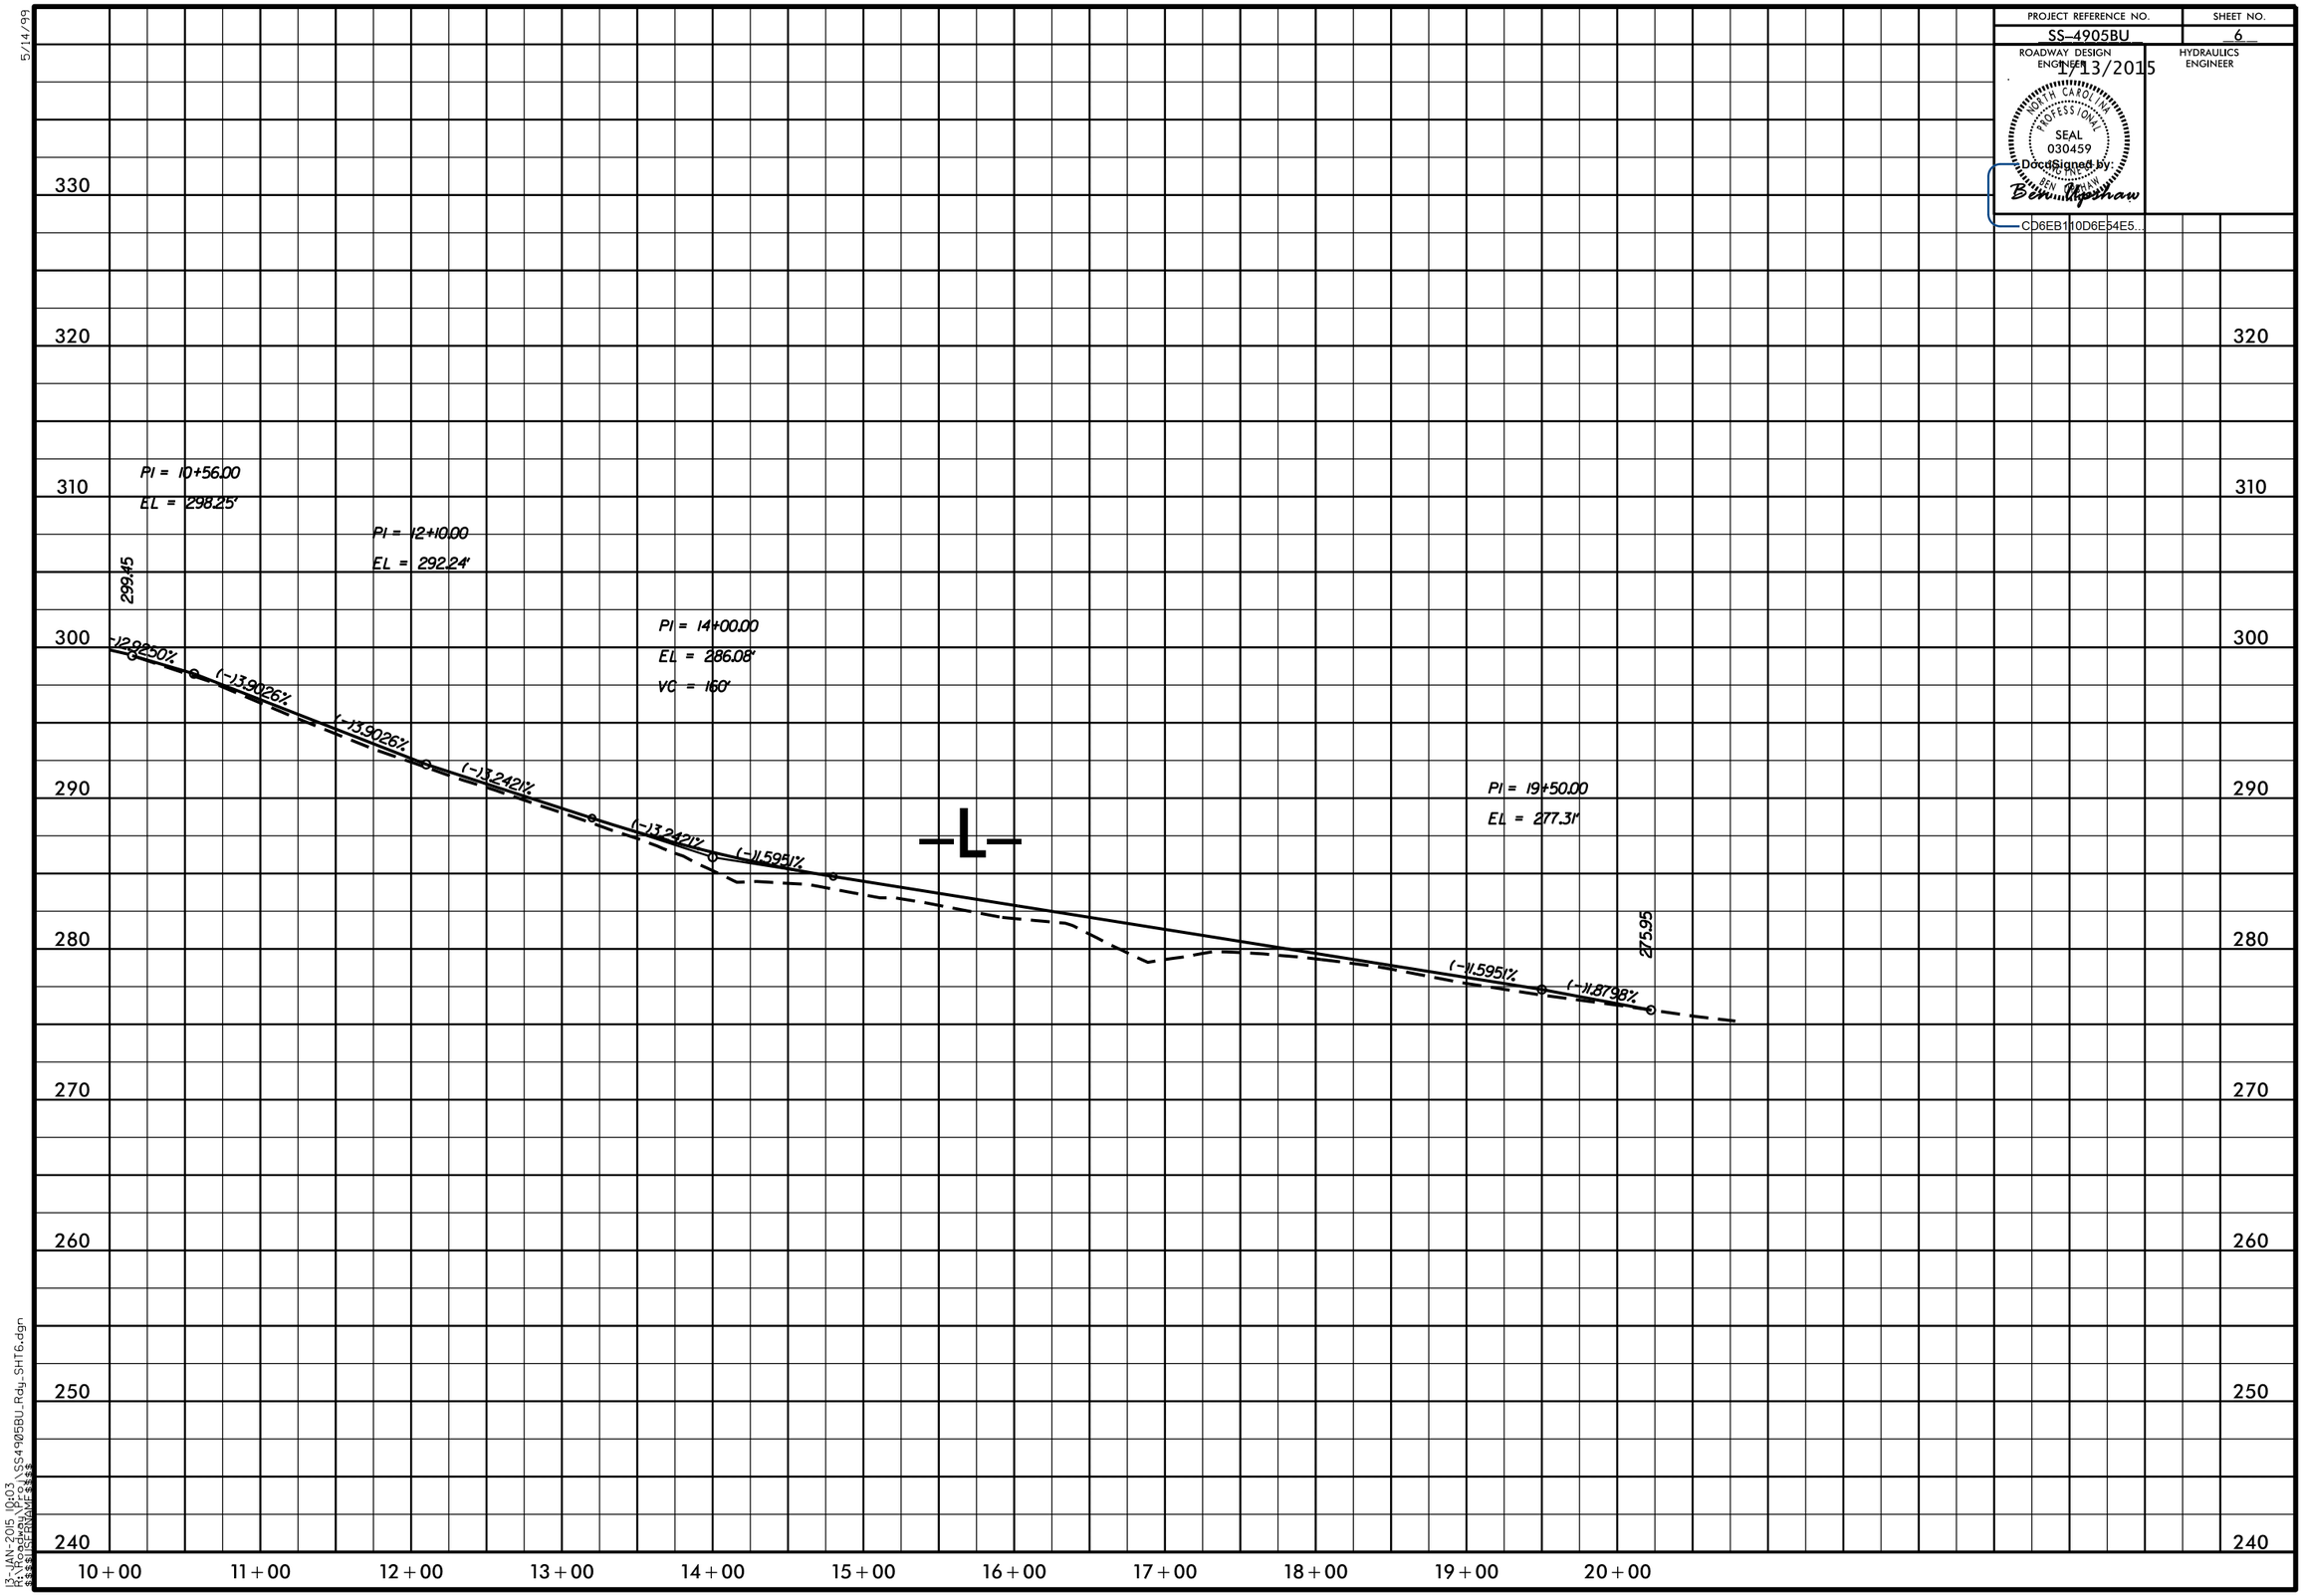

5/14/99

13-JAN-2015 10:03
R:\Roadway\Proj\SS4905BU_Rdy_SHT6.dgn
$$$$USERNAME$$$$