PROJECT REFERENCE NO.	SHEET NO.
SS4905BU	EC-5

PAVEMENT REMOVAL

PI Sta 15+59.27
Δ = 46° 39' 39.4" (LT)
D = 6° 52' 41.7"
L = 678.38'
T = 359.27'
R = 833.00'
e = 6.0 %
RUNOFF = 144'

20

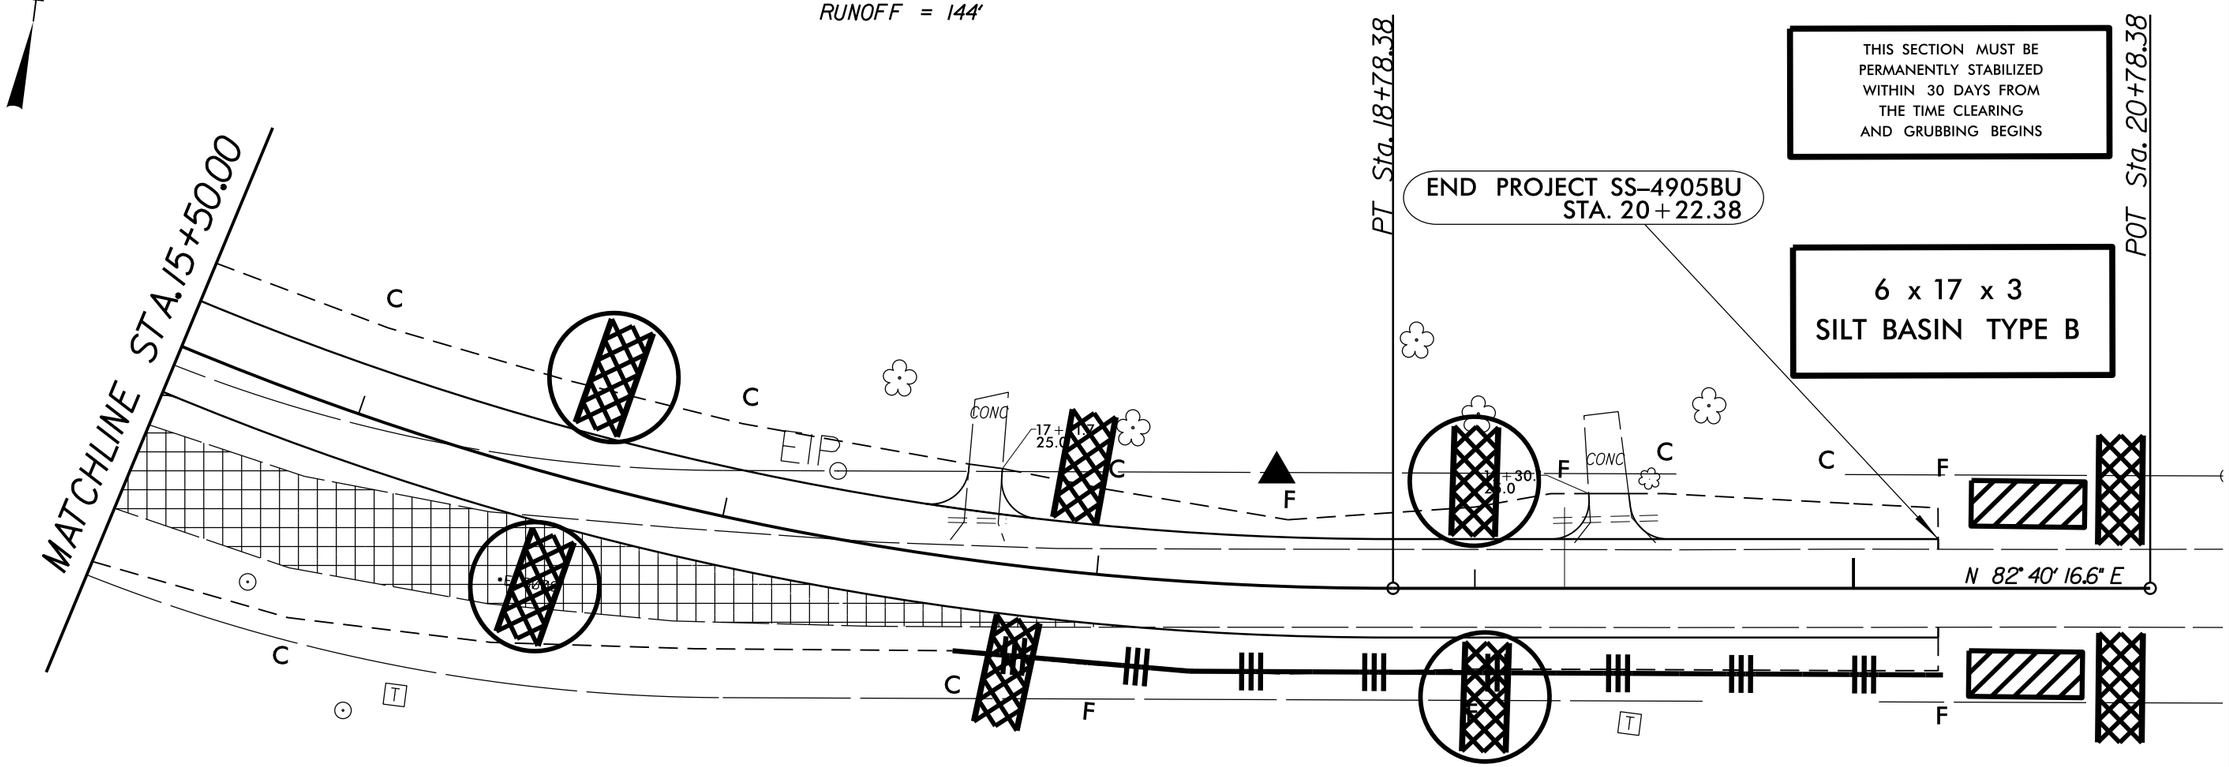

THIS SECTION MUST BE PERMANENTLY STABILIZED WITHIN 30 DAYS FROM THE TIME CLEARING AND GRUBBING BEGINS

6 x 17 x 3
SILT BASIN TYPE B

REALIGNMENT OF CURVE ON
SR 2320 (RILEY HILL RD)
NEAR CHAD RD

DIVISION 05 WAKE COUNTY ZEBULON

REVISIONS	INIT.	DATE

N.C. DEPARTMENT of TRANSPORTATION
DIVISION of HIGHWAYS
DIVISION FIVE DESIGN UNIT

DIVISION OF HIGHWAYS · DIVISION FIVE · STATE OF NORTH CAROLINA · DEPARTMENT OF TRANSPORTATION · DIVISION DESIGN UNIT

SCALE: 1"=40' DATE: 12/17/2013
PREPARED BY: D DAVIS
REVIEWED BY:
REVIEWED BY: