PROJECT REFERENCE NO.	SHEET NO.
SS-4905BU	PM-1

15

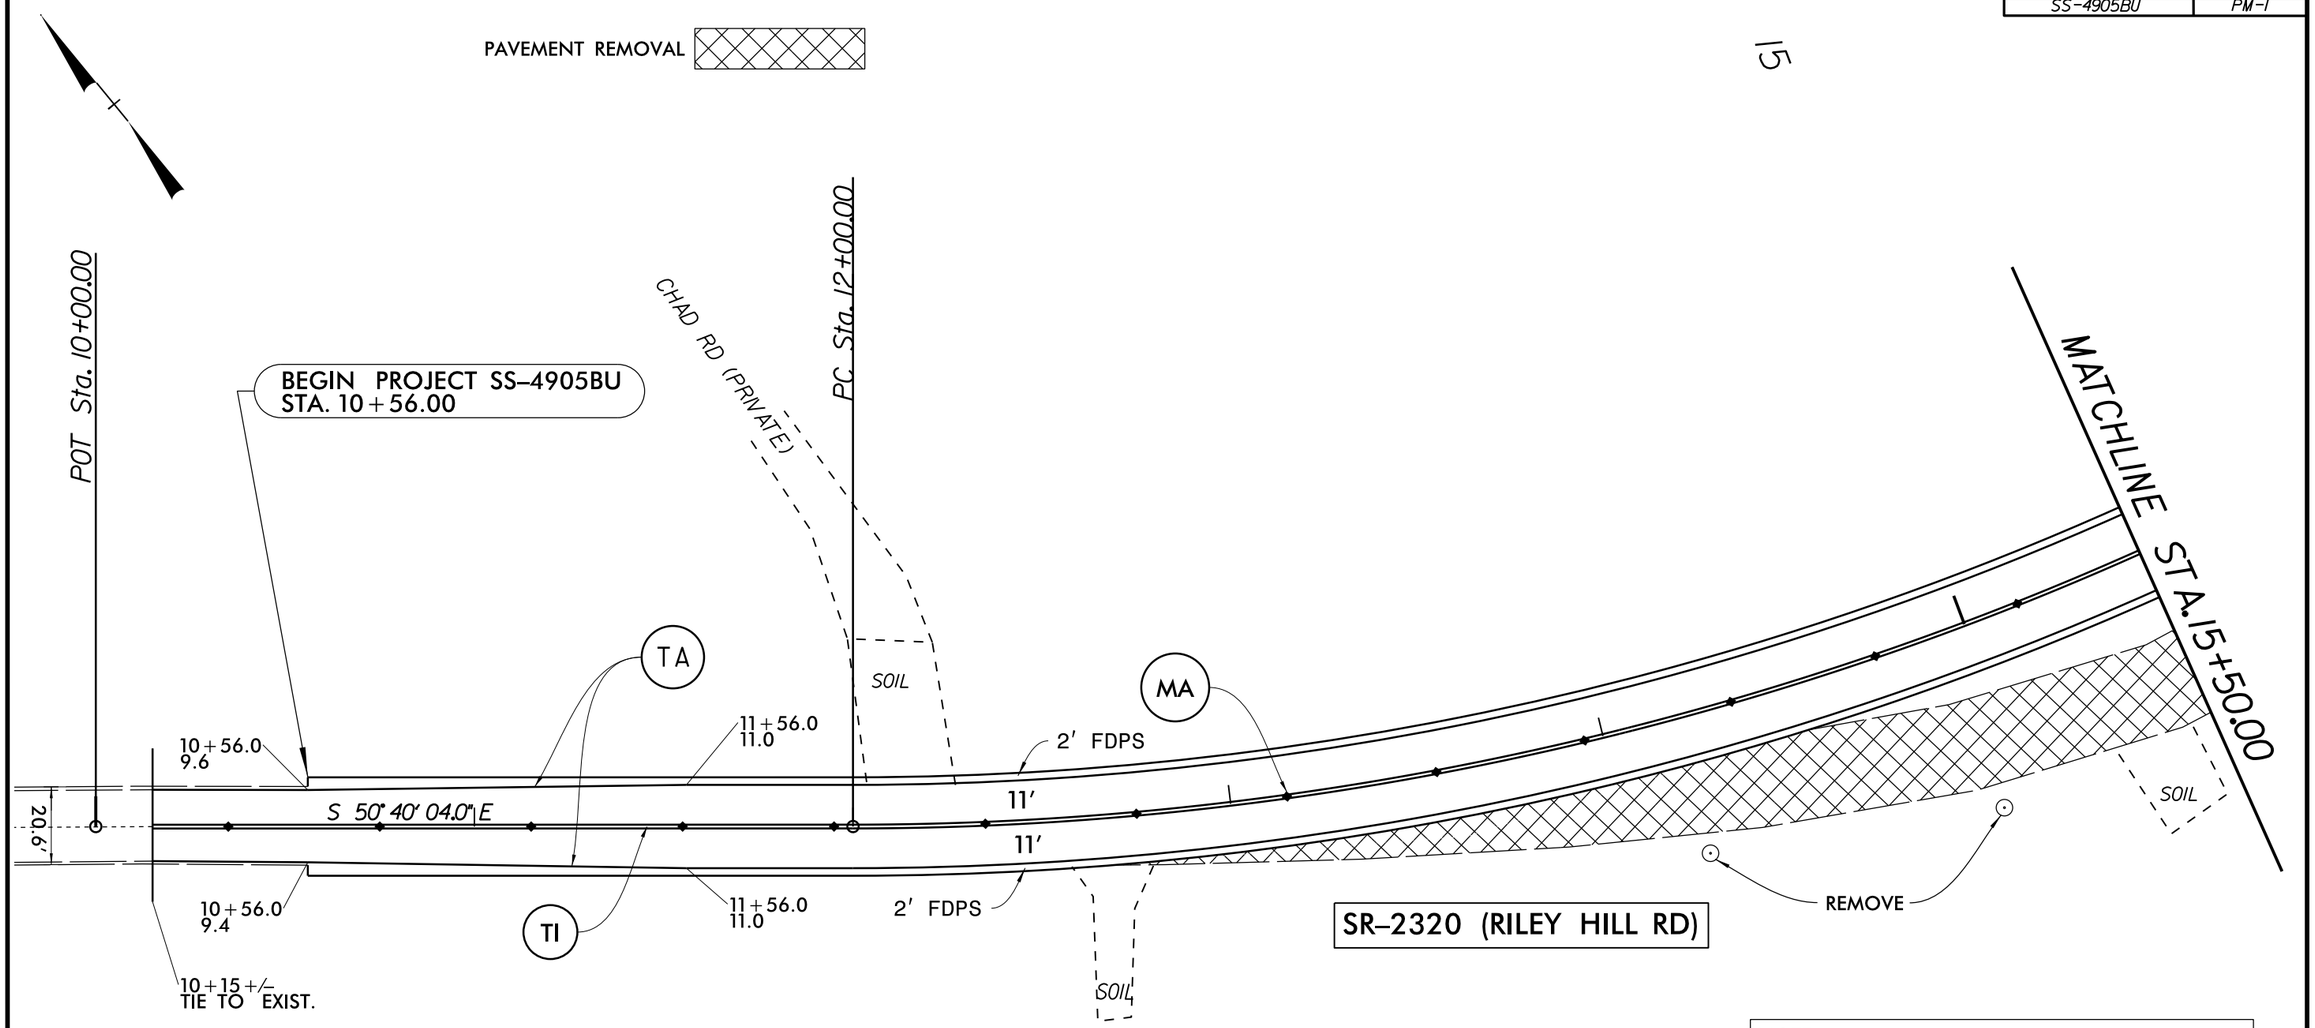

NOTE:
REMOVE EXISTING ADVANCED WARNING SIGNS FOR CURVE EAST AND WEST OF PROJECT AREA.

PAVEMENT MARKING SCHEDULE

SYMBOL	DESCRIPTION	PAY ITEM	QUANTITY
		THERMOPLASTIC(4", 90 MILS)	
TA	WHITE SOLID EDGE LINE		2020
			TOTAL= 2020 LF
		THERMOPLASTIC(4", 120 MILS)	
TI	YELLOW DOUBLE CENTER		2020
			TOTAL= 2020 LF
		MARKERS	
		PERMANENT RAISED PAVEMENT MARKERS	
MA	YELLOW & YELLOW		27
			TOTAL= 27 EA

DIVISION FIVE DESIGN

NORTH CAROLINA PROFESSIONAL SEAL 030459 ENGINEER BEN UPSHAW

DocuSigned by: Ben Upshaw 1/13/2015
CD6EB11FD6E54E5... P.E.
SIGNATURE

REALIGNMENT OF CURVE ON
SR 2320 (RILEY HILL RD)
NEAR CHAD RD

DIVISION 05 WAKE COUNTY ZEBULON

REVISIONS	INIT.	DATE

N.C. DEPARTMENT of TRANSPORTATION
DIVISION of HIGHWAYS
DIVISION FIVE DESIGN UNIT

DIVISION OF HIGHWAYS · DIVISION FIVE · STATE OF NORTH CAROLINA · DEPARTMENT OF TRANSPORTATION · DESIGN UNIT

SCALE: 1"=40'	DATE: 09/2014
PREPARED BY:	SUNIL PATEL
REVIEWED BY:	BEN UPSHAW
REVIEWED BY:	