09/08/99

PROJECT: SS-4905BU

CONTRACT: DE00102

See Sheet 1-A For Index of Sheets
See Sheet 1-B For Conventional Symbols

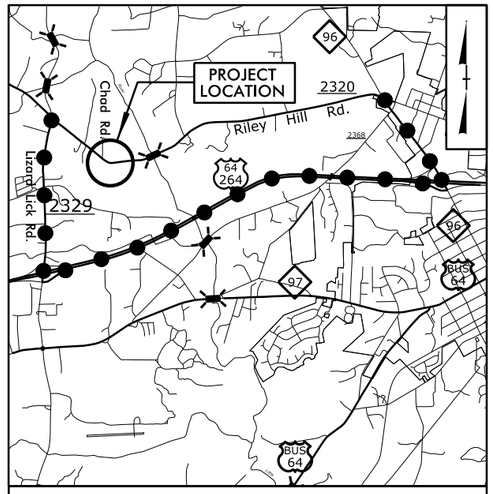

VICINITY MAP SHOWING
LOCATION OF PROJECT: SS-4905BU

DENOTES DETOUR ROUTE

STATE OF NORTH CAROLINA
DIVISION OF HIGHWAYS

WAKE COUNTY

STATE	STATE PROJECT REFERENCE NO.	SHEET NO.	TOTAL SHEETS
N.C.	SS-4905BU	1	

STATE PROJ. NO.	F.A. PROJ. NO.	DESCRIPTION
WBS 43784.1.1		PE
WBS 43784.2.1		R /W & UTIL
WBS 43784.3.1		CONST.

LOCATION: SR 2320 (RILEY HILL RD.) NEAR CHAD RD.
TYPE OF WORK: GRADING, DRAINAGE, AND PAVING.

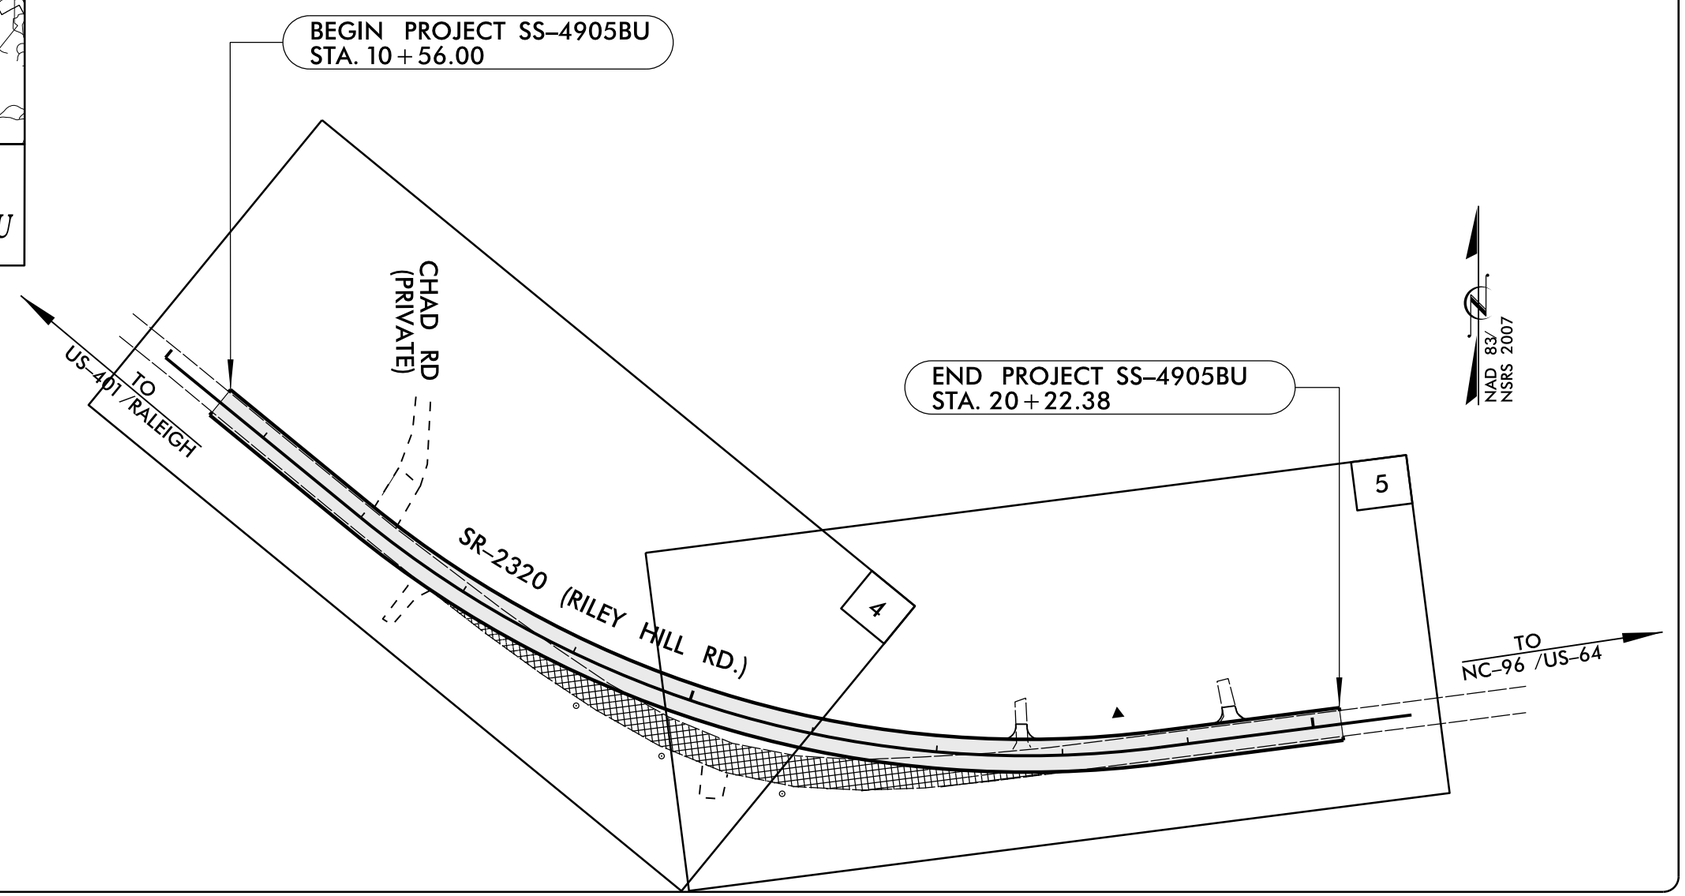

GRAPHIC SCALES

20 10 0 20 40
PLANS

50 25 0 50 100
PROFILE (HORIZONTAL)

5 2.5 0 5 10
PROFILE (VERTICAL)

DESIGN DATA

ADT 2012 = 2500
V = 50 MPH

PROJECT LENGTH

LENGTH ROADWAY PROJECT SS-4905BU = 0.183 MILE

Prepared In the Office of:
DIVISION OF HIGHWAYS
2612 N. DUKE ST, Durham NC 27704

2012 STANDARD SPECIFICATIONS

RIGHT OF WAY DATE:
DECEMBER, 2013

LETTING DATE:

BEN J UPSHAW, P. E.
PROJECT ENGINEER

SUNIL PATEL
PROJECT DESIGN ENGINEER

DIVISION DESIGN ENGINEER
ROADWAY DESIGN AND HYDRAULICS

NORTH CAROLINA PROFESSIONAL SEAL 030459 ENGINEER
BEN J. UPSHAW

DocuSigned by:
Ben Upshaw 1/13/2015
SIGNATURE *P.E.*
CD6EB110D6E54E5...

DIVISION OF HIGHWAYS
STATE OF NORTH CAROLINA

FIFTH DIVISION
JOSEPH R. HOPKINS, P.E.
DIVISION ENGINEER

13-JAN-2015 09:41
R:\Roadway\Proj\SS4905BU_Rdy_SHT-1.dgn
$$$$USERNAME$$$$