PROJECT REFERENCE NO.	SHEET NO.
SS-4905BU	PM-2

PAVEMENT REMOVAL

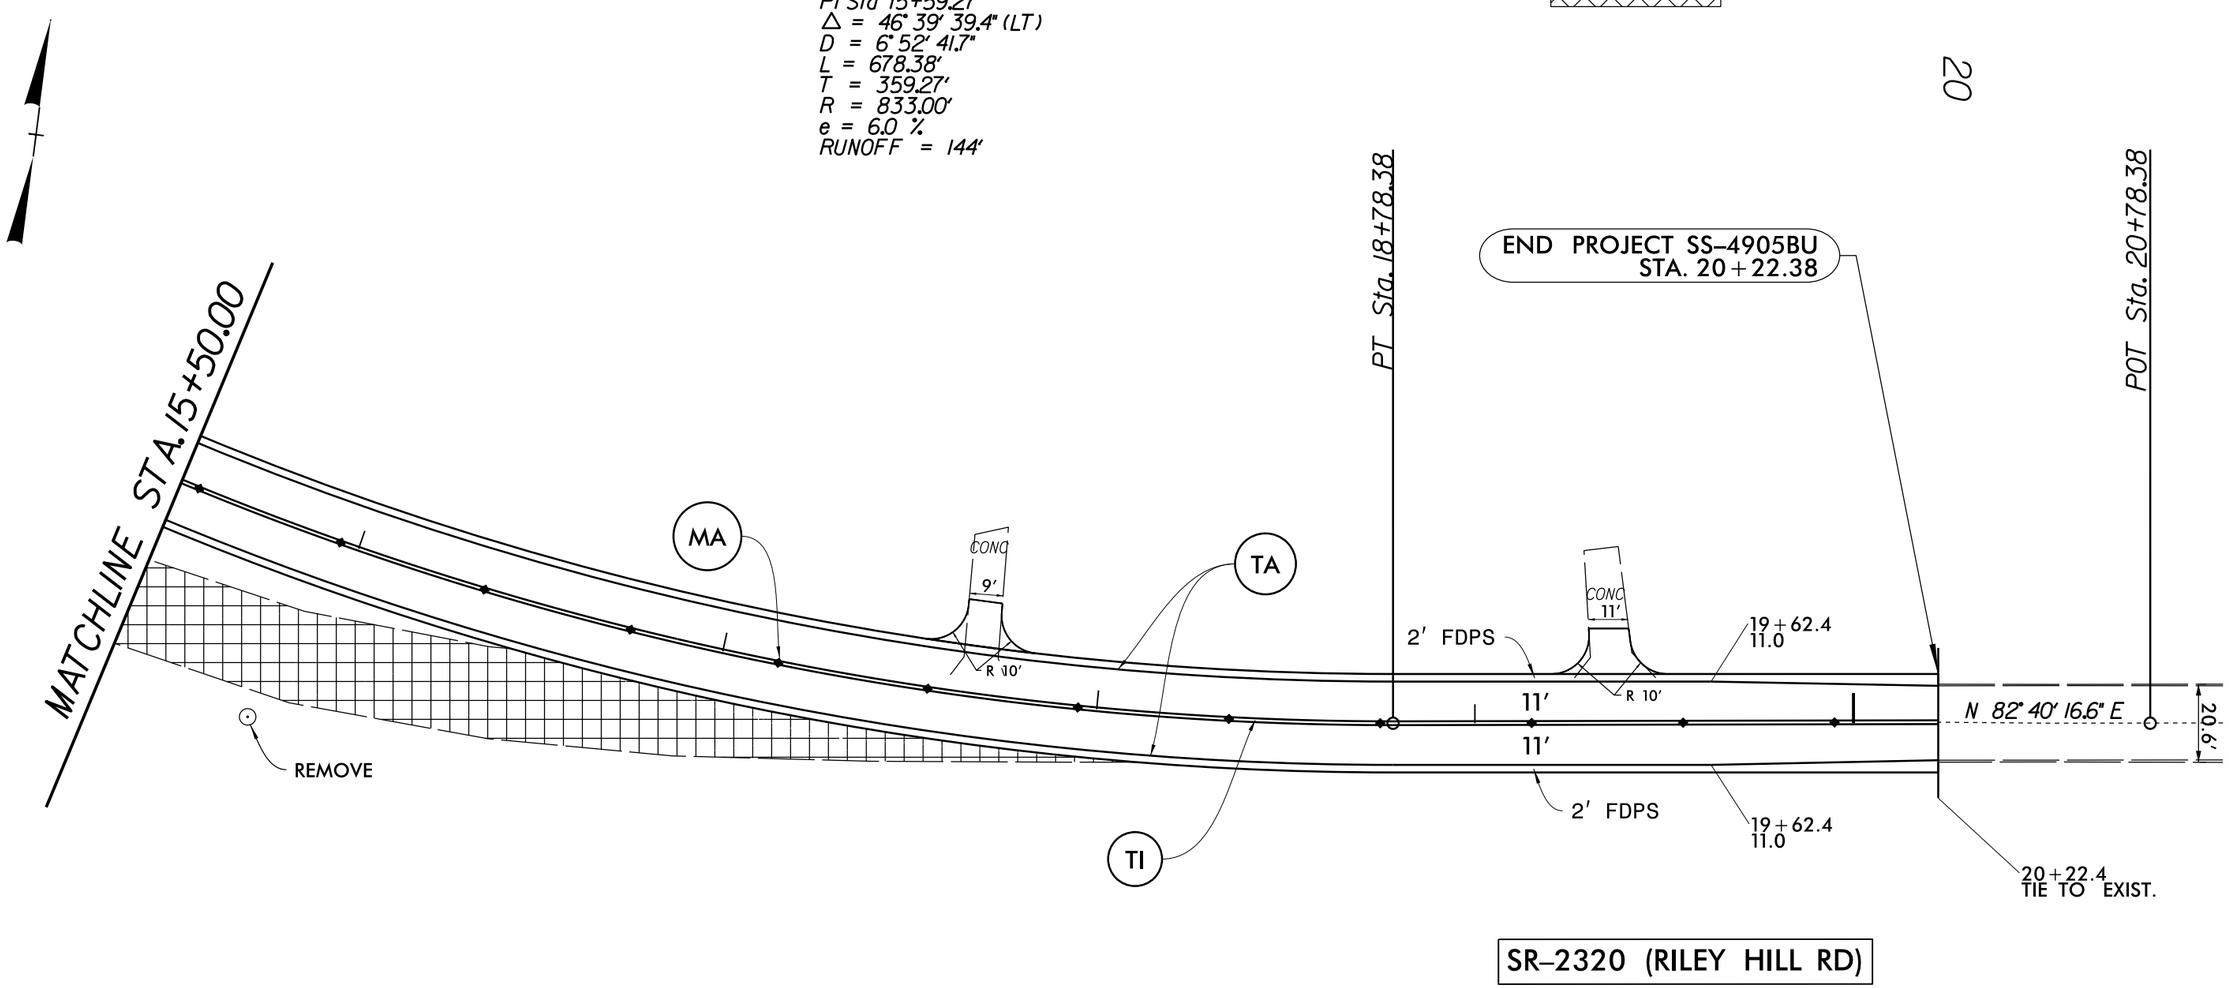

DIVISION FIVE DESIGN

NORTH CAROLINA PROFESSIONAL SEAL 030459 ENGINEER BEN UPSHAW

DocuSigned by: Ben Upshaw 1/13/2015 P.E.
SIGNATURE
CD6EB11DD6E54E5...

REALIGNMENT OF CURVE ON
SR 2320 (RILEY HILL RD)
NEAR CHAD RD

DIVISION 05 WAKE COUNTY ZEBULON

REVISIONS	INIT.	DATE

N.C. DEPARTMENT of TRANSPORTATION
DIVISION of HIGHWAYS
DIVISION FIVE DESIGN UNIT

DIVISION OF HIGHWAYS · DIVISION FIVE · STATE OF NORTH CAROLINA · DEPARTMENT OF TRANSPORTATION · DIVISION DESIGN UNIT

SCALE: 1"=40'	DATE: 09/2014
PREPARED BY: SUNIL PATEL	
REVIEWED BY: BEN UPSHAW	
REVIEWED BY:	