PROJECT REFERENCE NO.	SHEET NO.
SS-4905BU	2

SR-2320 (RILEY HILL RD.) NEAR CHAD RD.

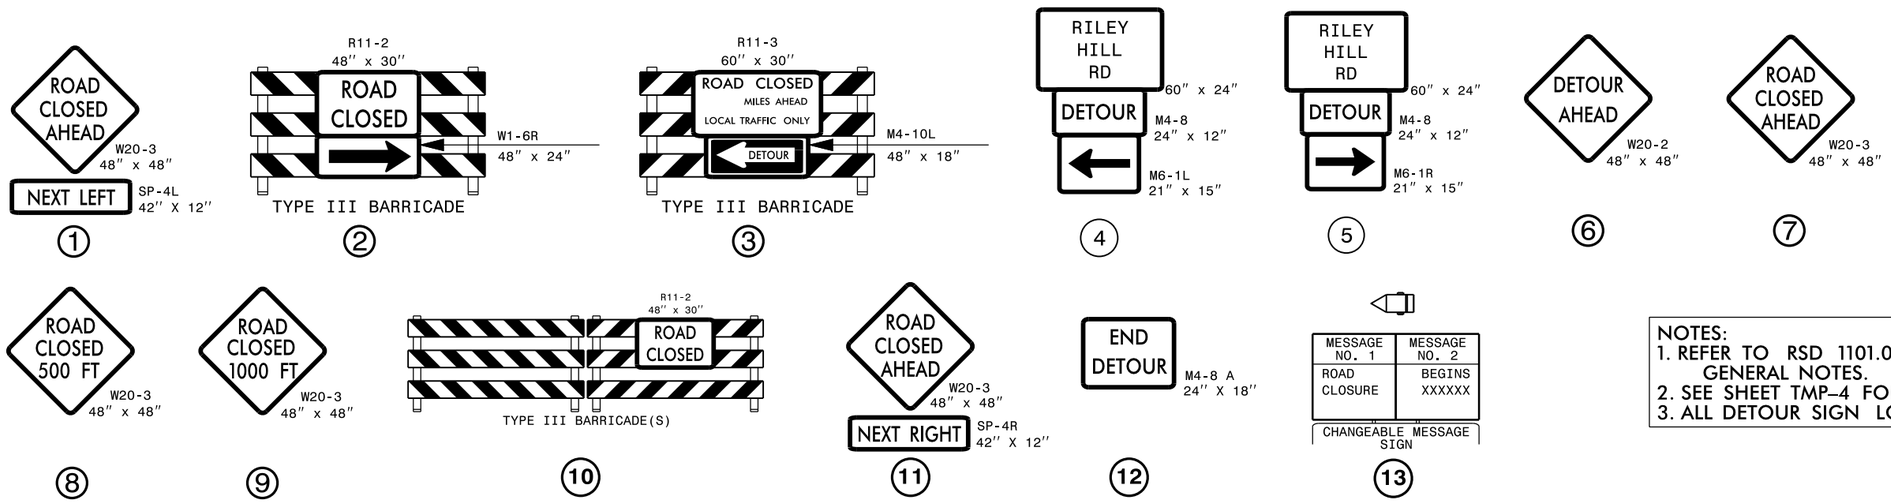

NOTES:
1. REFER TO RSD 1101.03 FOR ADDITIONAL SIGNS AND GENERAL NOTES.
2. SEE SHEET TMP-4 FOR SPECIAL SIGN DESIGN.
3. ALL DETOUR SIGN LOCATIONS ARE APPROXIMATE.

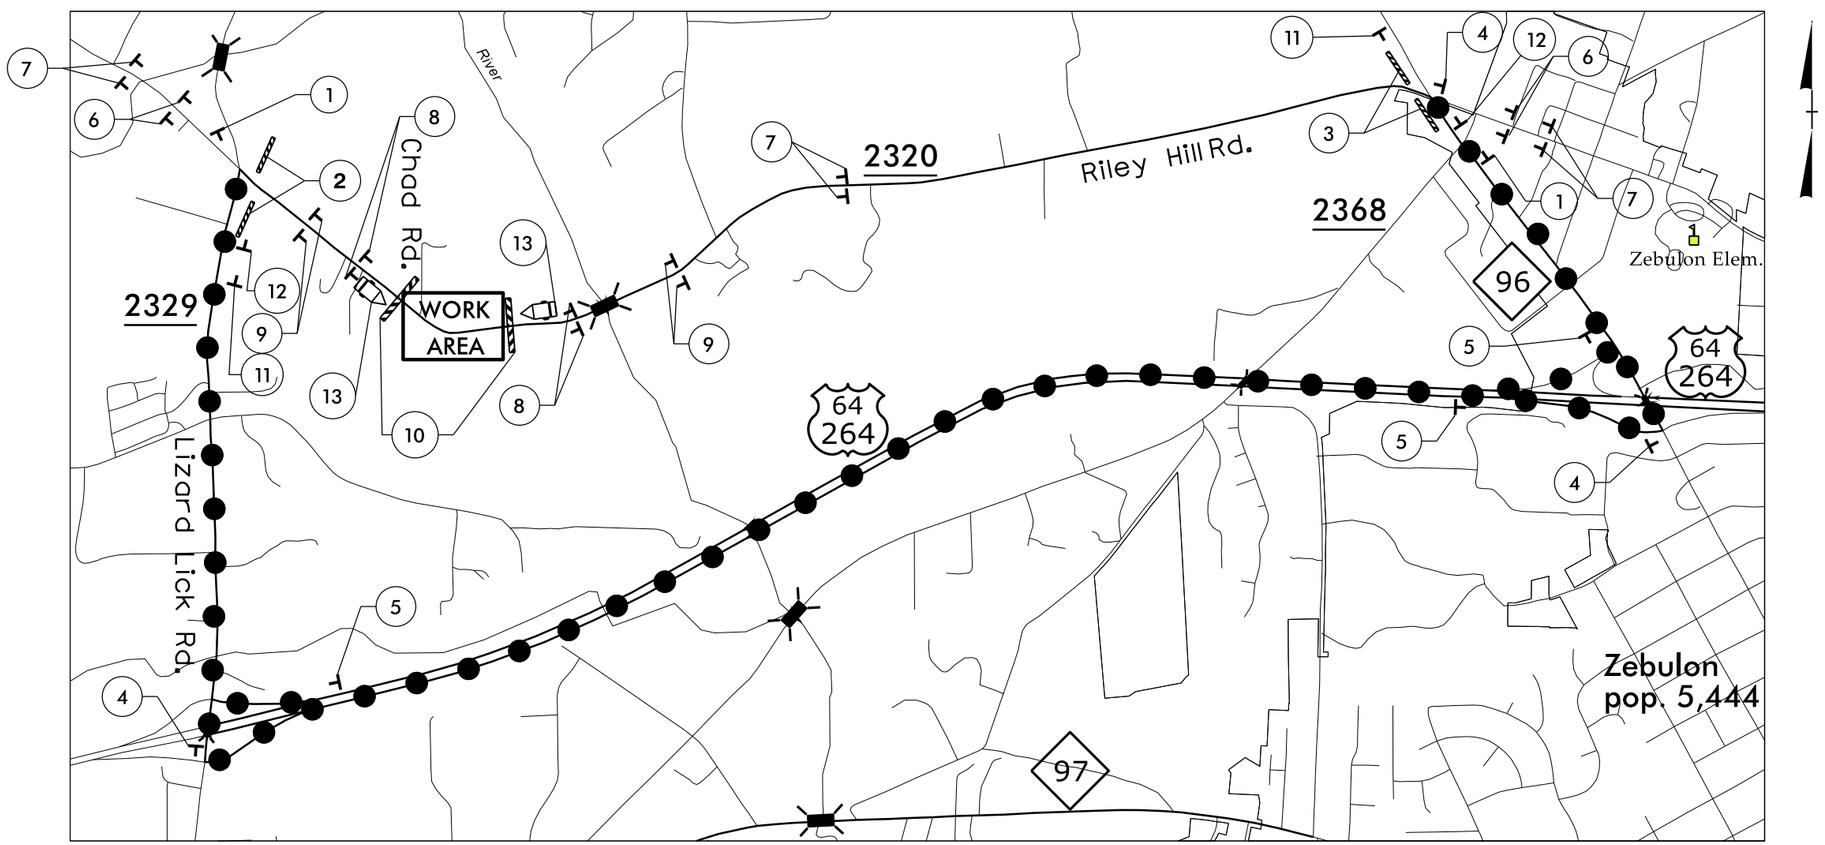

APPROVED: _____ DATE: _____

SEAL
NORTH CAROLINA PROFESSIONAL ENGINEER SEAL 030459
DocuSigned by:
Ben Upchurch
5/13/2015

DIVISION OF HIGHWAYS
DIVISION FIVE
STATE OF NORTH CAROLINA
DEPARTMENT OF TRANSPORTATION
DESIGN UNIT

DETOUR ROUTE

5/14/99

13-JAN-2015 10:20
R:\Roadway\Proj\SS4905BU_TC_TMP.dgn
$$$$USERNAME$$$$