PROJECT REFERENCE NO.	SHEET NO.
U-5118EM	2A

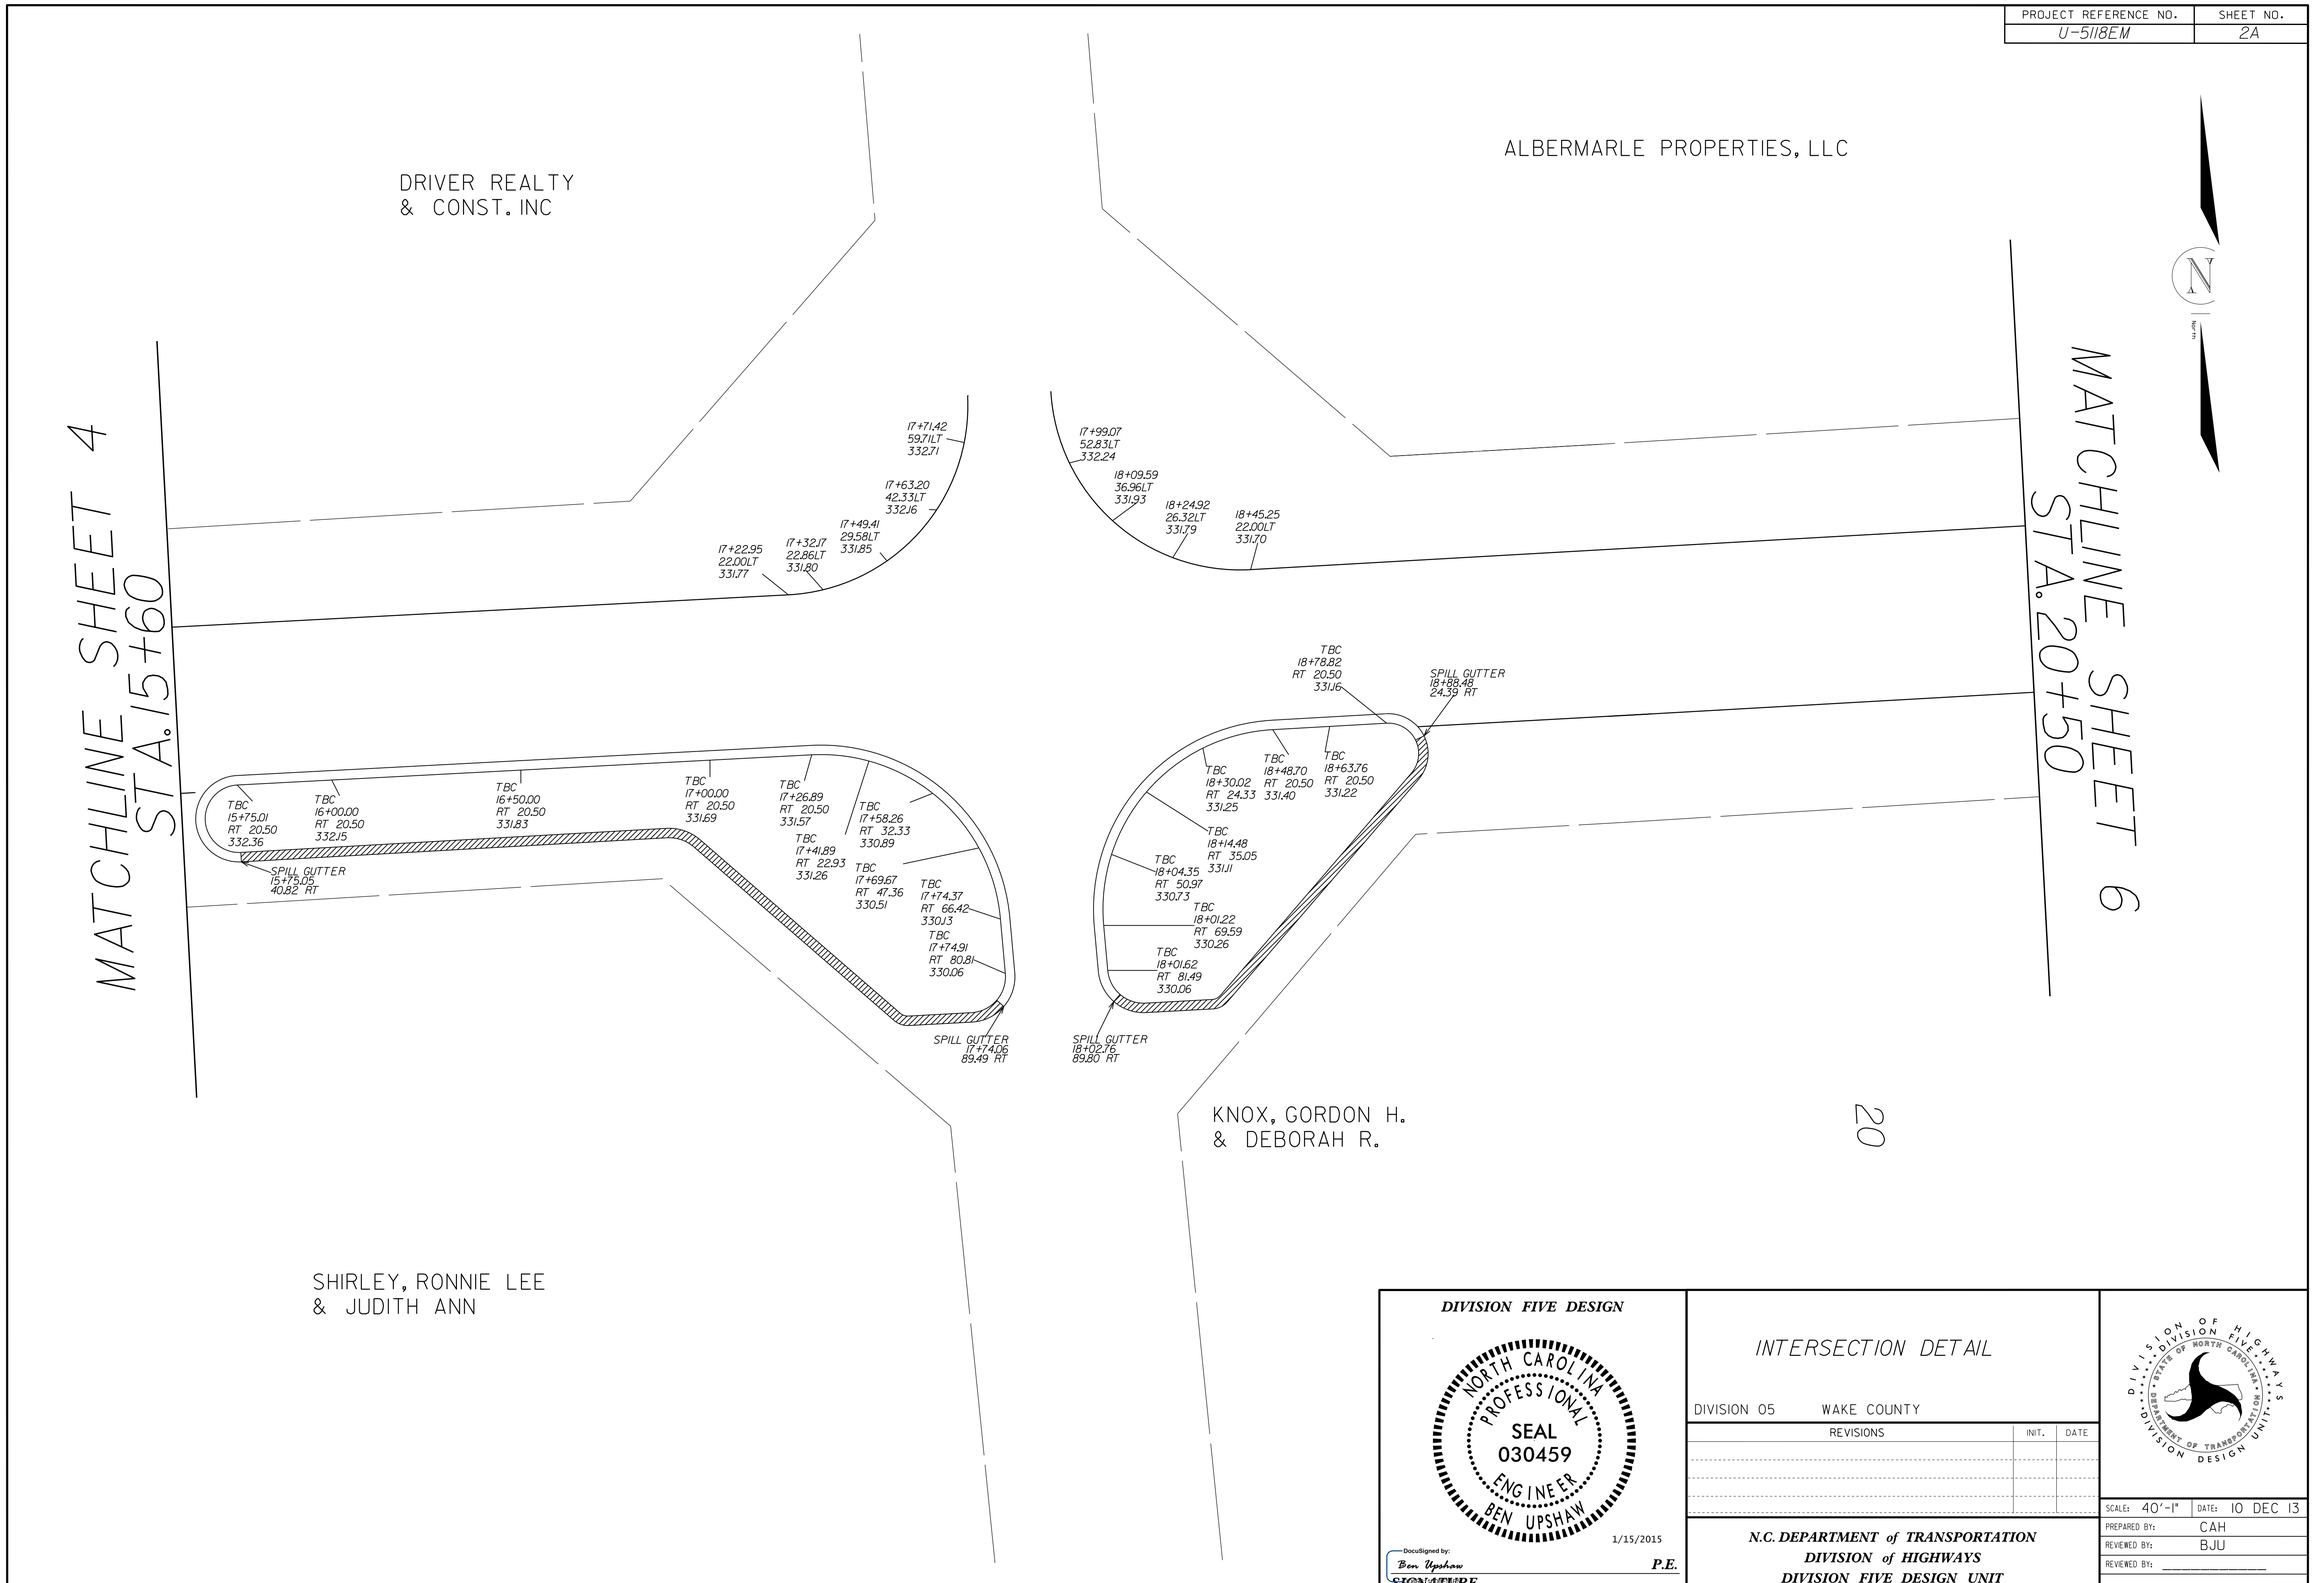

DIVISION FIVE DESIGN

NORTH CAROLINA PROFESSIONAL SEAL 030459 ENGINEER BEN UPSHAW

1/15/2015

DocuSigned by:
Ben Upshaw
P.E.
SIGNATURE

INTERSECTION DETAIL

DIVISION 05 WAKE COUNTY

REVISIONS	INIT.	DATE

N.C. DEPARTMENT of TRANSPORTATION
DIVISION of HIGHWAYS
DIVISION FIVE DESIGN UNIT

DIVISION OF HIGHWAYS · DIVISION FIVE · STATE OF NORTH CAROLINA · DEPARTMENT OF TRANSPORTATION · DIVISION DESIGN UNIT

SCALE: 40'-1"	DATE: 10 DEC 13
PREPARED BY:	CAH
REVIEWED BY:	BJU
REVIEWED BY:	