PROJECT REFERENCE NO.	SHEET NO.
U-5118EM	PMP-5

REMOVE AND RESET EXISTING SIGNS AS DIRECTED BY THE ENGINEER.

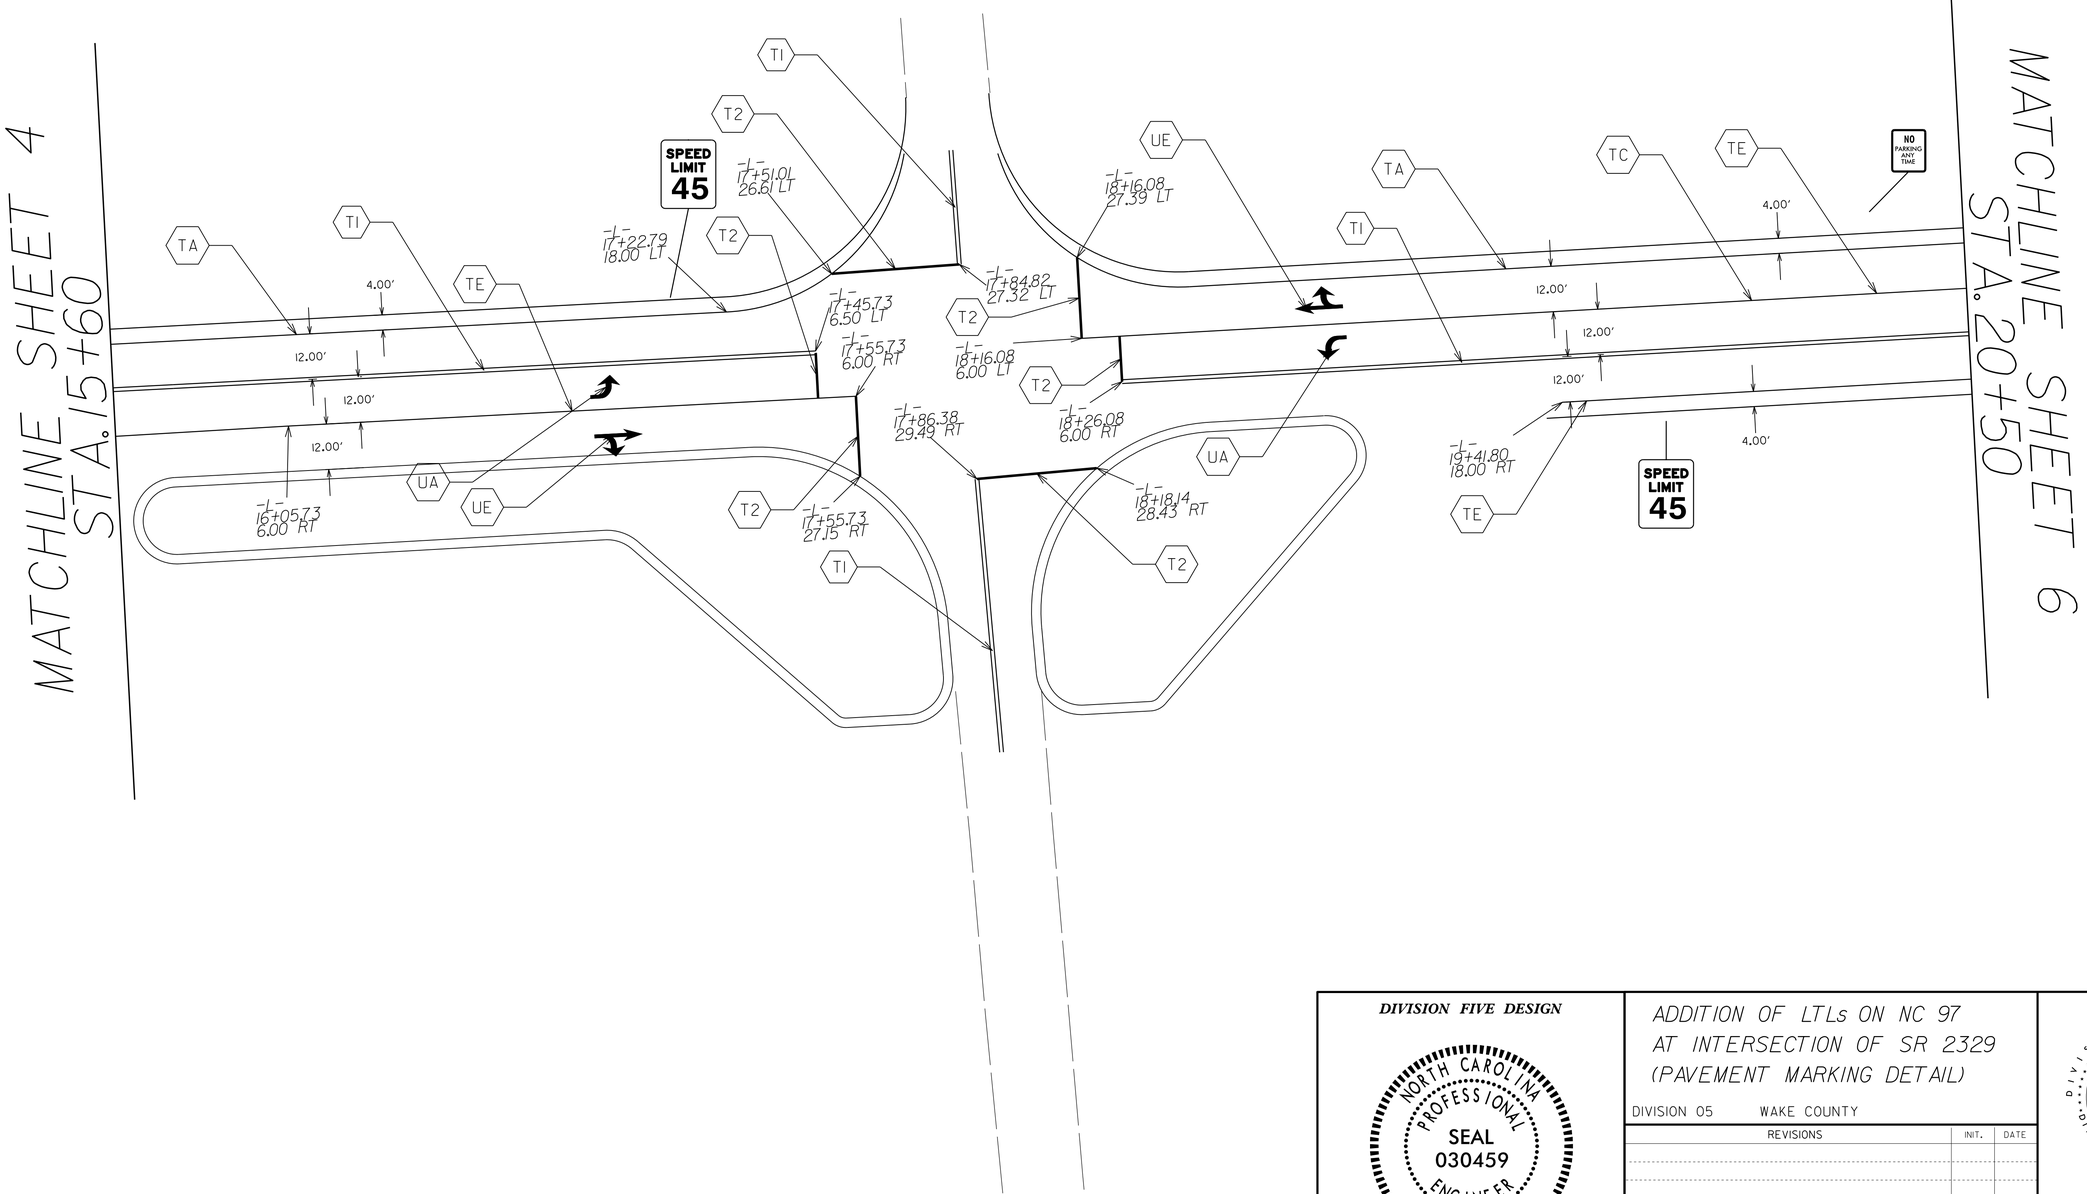

DIVISION FIVE DESIGN

NORTH CAROLINA PROFESSIONAL SEAL 030459 ENGINEER BEN UPSHAW

1/26/2015

DocuSigned by: Ben Upshaw

P.E.

SIGNATURE

ADDITION OF LTLs ON NC 97
AT INTERSECTION OF SR 2329
(PAVEMENT MARKING DETAIL)

DIVISION 05 WAKE COUNTY

REVISIONS	INIT.	DATE

N.C. DEPARTMENT of TRANSPORTATION
DIVISION of HIGHWAYS
DIVISION FIVE DESIGN UNIT

DIVISION OF HIGHWAYS · DIVISION FIVE · STATE OF NORTH CAROLINA · DEPARTMENT OF TRANSPORTATION · DESIGN UNIT

SCALE: 40'-1"	DATE: 10 SEP 2014
PREPARED BY:	CAH
REVIEWED BY:	BJU
REVIEWED BY:	