PROJECT REFERENCE NO.	SHEET NO.
U-5118EW	EC-6

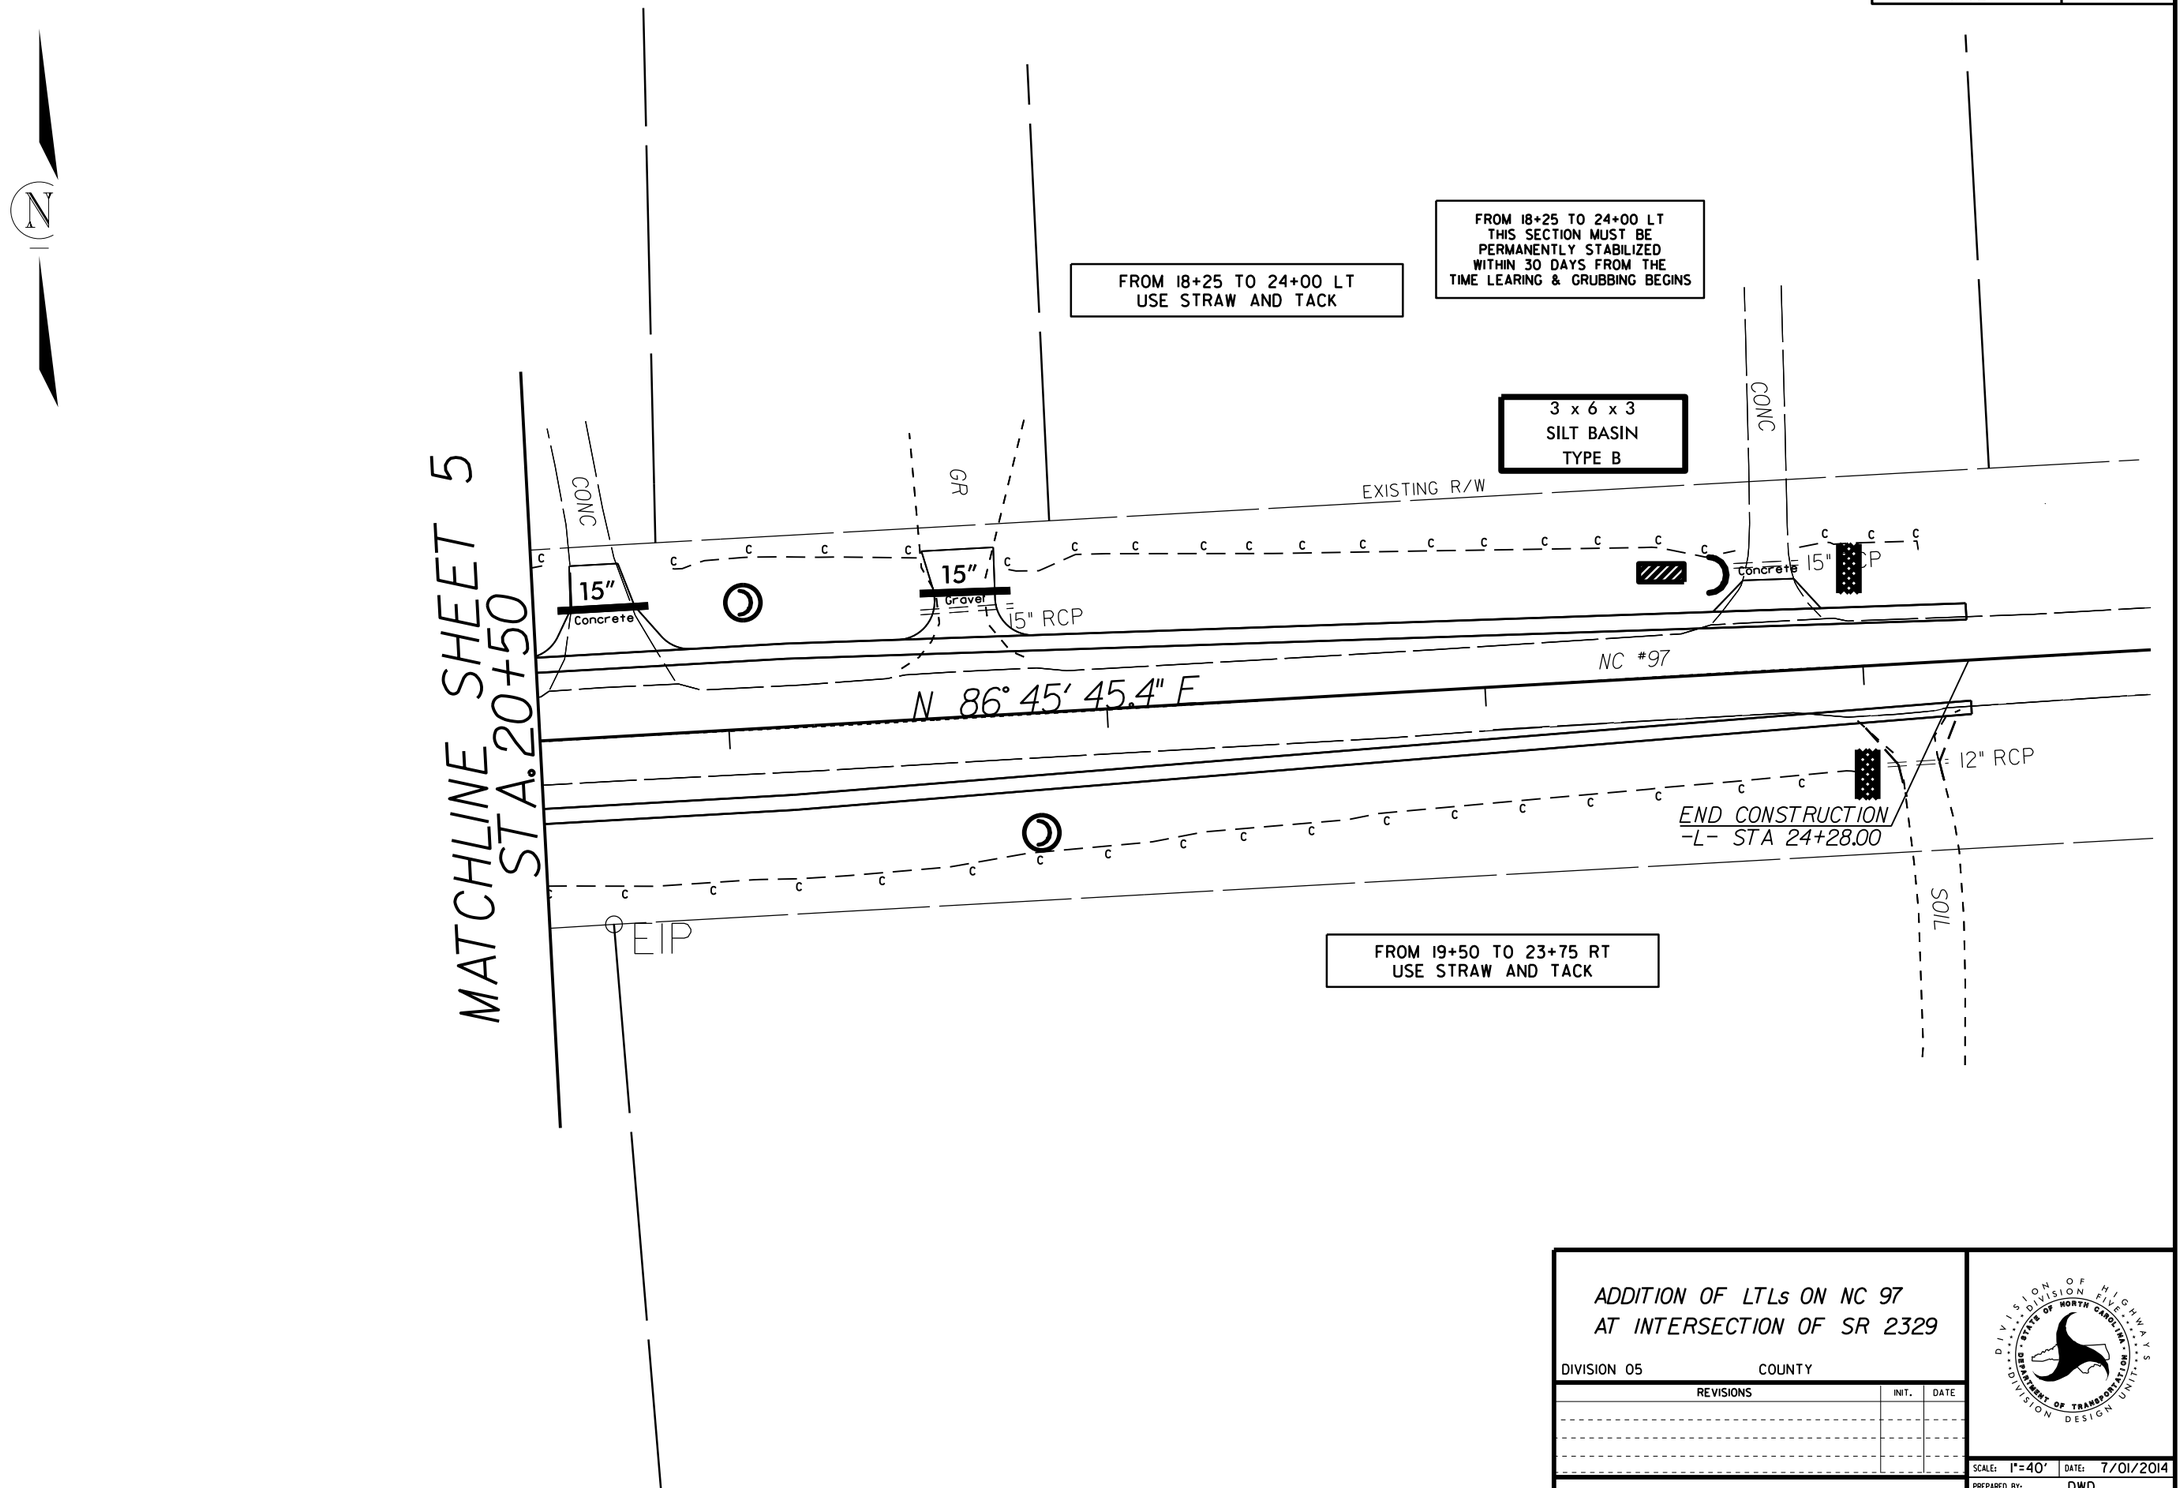

ADDITION OF LTLs ON NC 97
AT INTERSECTION OF SR 2329

DIVISION 05 COUNTY

REVISIONS	INIT.	DATE

N.C. DEPARTMENT of TRANSPORTATION
DIVISION of HIGHWAYS
DIVISION FIVE DESIGN UNIT

DIVISION OF HIGHWAYS · DIVISION FIVE · STATE OF NORTH CAROLINA · DEPARTMENT OF TRANSPORTATION · DIVISION DESIGN UNIT

SCALE: 1"=40'	DATE: 7/01/2014
PREPARED BY:	DWD
REVIEWED BY:	
REVIEWED BY:	