PROJECT REFERENCE NO.	SHEET NO.
U-5118EM	PMP-4

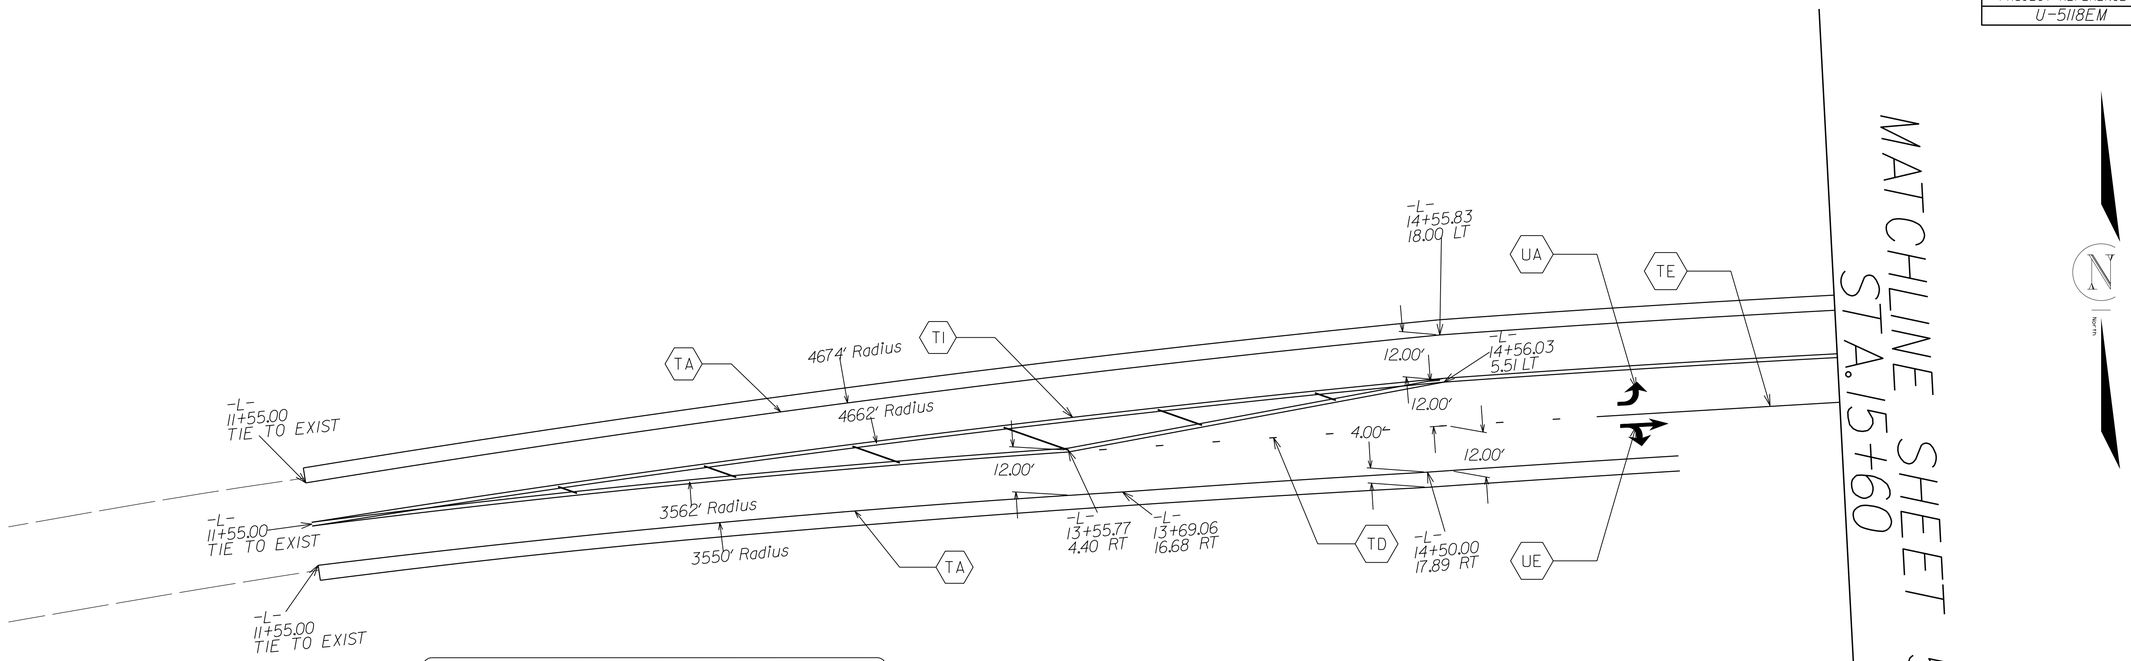

PAVEMENT MARKING SCHEDULE

SYMBOL	DESCRIPTION	PAY ITEM	QUANTITY
		THERMOPLASTIC9 (4", 90 MILS)	
TA	WHITE EDGELINE	---	2502 LF
---	---	TOTAL	2502 LF
---	---	THERMOPLASTIC (4", 120 MILS)	---
TD	3FT.-9FT. WHITE MINISKIP	---	71 LF
TE	WHITE SOLID LANE LINE	---	520 LF
TI	YELLOW DOUBLE CENTER	---	3198 LF
---	---	TOTAL	4389 LF
---	---	THERMOPLASTIC (8", 90MILS)	---
TP	YELLOW DIAGONAL	---	128 LF
---	---	TOTAL	128 LF
---	---	THERMOPLASTIC (24", 120 MILS)	---
T2	WHITE STOPBAR	---	132 LF
---	---	TOTAL	132 LF
---	---	THERMOPLASTIC PLASTIC PAVEMENT MARKING SYMBOLS (90 MILS)	---
UA	LEFT TURN ARROW	---	4 EA
UE	COMBO STRAIGHT/RIGHT	---	4 EA
---	---	TOTAL	8 EA
---	---	SNOWPLOWABLE RAISED PAVEMENT MARKERS	---
MF	CRYSTAL & RED	---	38 EA
ME	YELLOW & YELLOW	---	26 EA
---	---	TOTAL	64 EA

DIVISION FIVE DESIGN

NORTH CAROLINA PROFESSIONAL SEAL 030459 ENGINEER BEN UPSHAW

1/26/2015

DocuSigned by:
Ben Upshaw
SIGNATURE

P.E.

ADDITION OF LTLs ON NC 97
AT INTERSECTION OF SR 2329
(STRIPING DETAIL)

DIVISION 05 WAKE COUNTY

REVISIONS	INIT.	DATE

N.C. DEPARTMENT of TRANSPORTATION
DIVISION of HIGHWAYS
DIVISION FIVE DESIGN UNIT

DIVISION OF HIGHWAYS · DIVISION FIVE · STATE OF NORTH CAROLINA · DEPARTMENT OF TRANSPORTATION · DIVISION DESIGN UNIT

SCALE: 40'-1"	DATE: 10 Sep 2014
PREPARED BY:	CAH
REVIEWED BY:	BJU
REVIEWED BY:	