PROJECT REFERENCE NO.	SHEET NO.
U-5118EM	7
ROADWAY DESIGN ENGINEER	HYDRAULICS ENGINEER

FOR INFORMATION ONLY

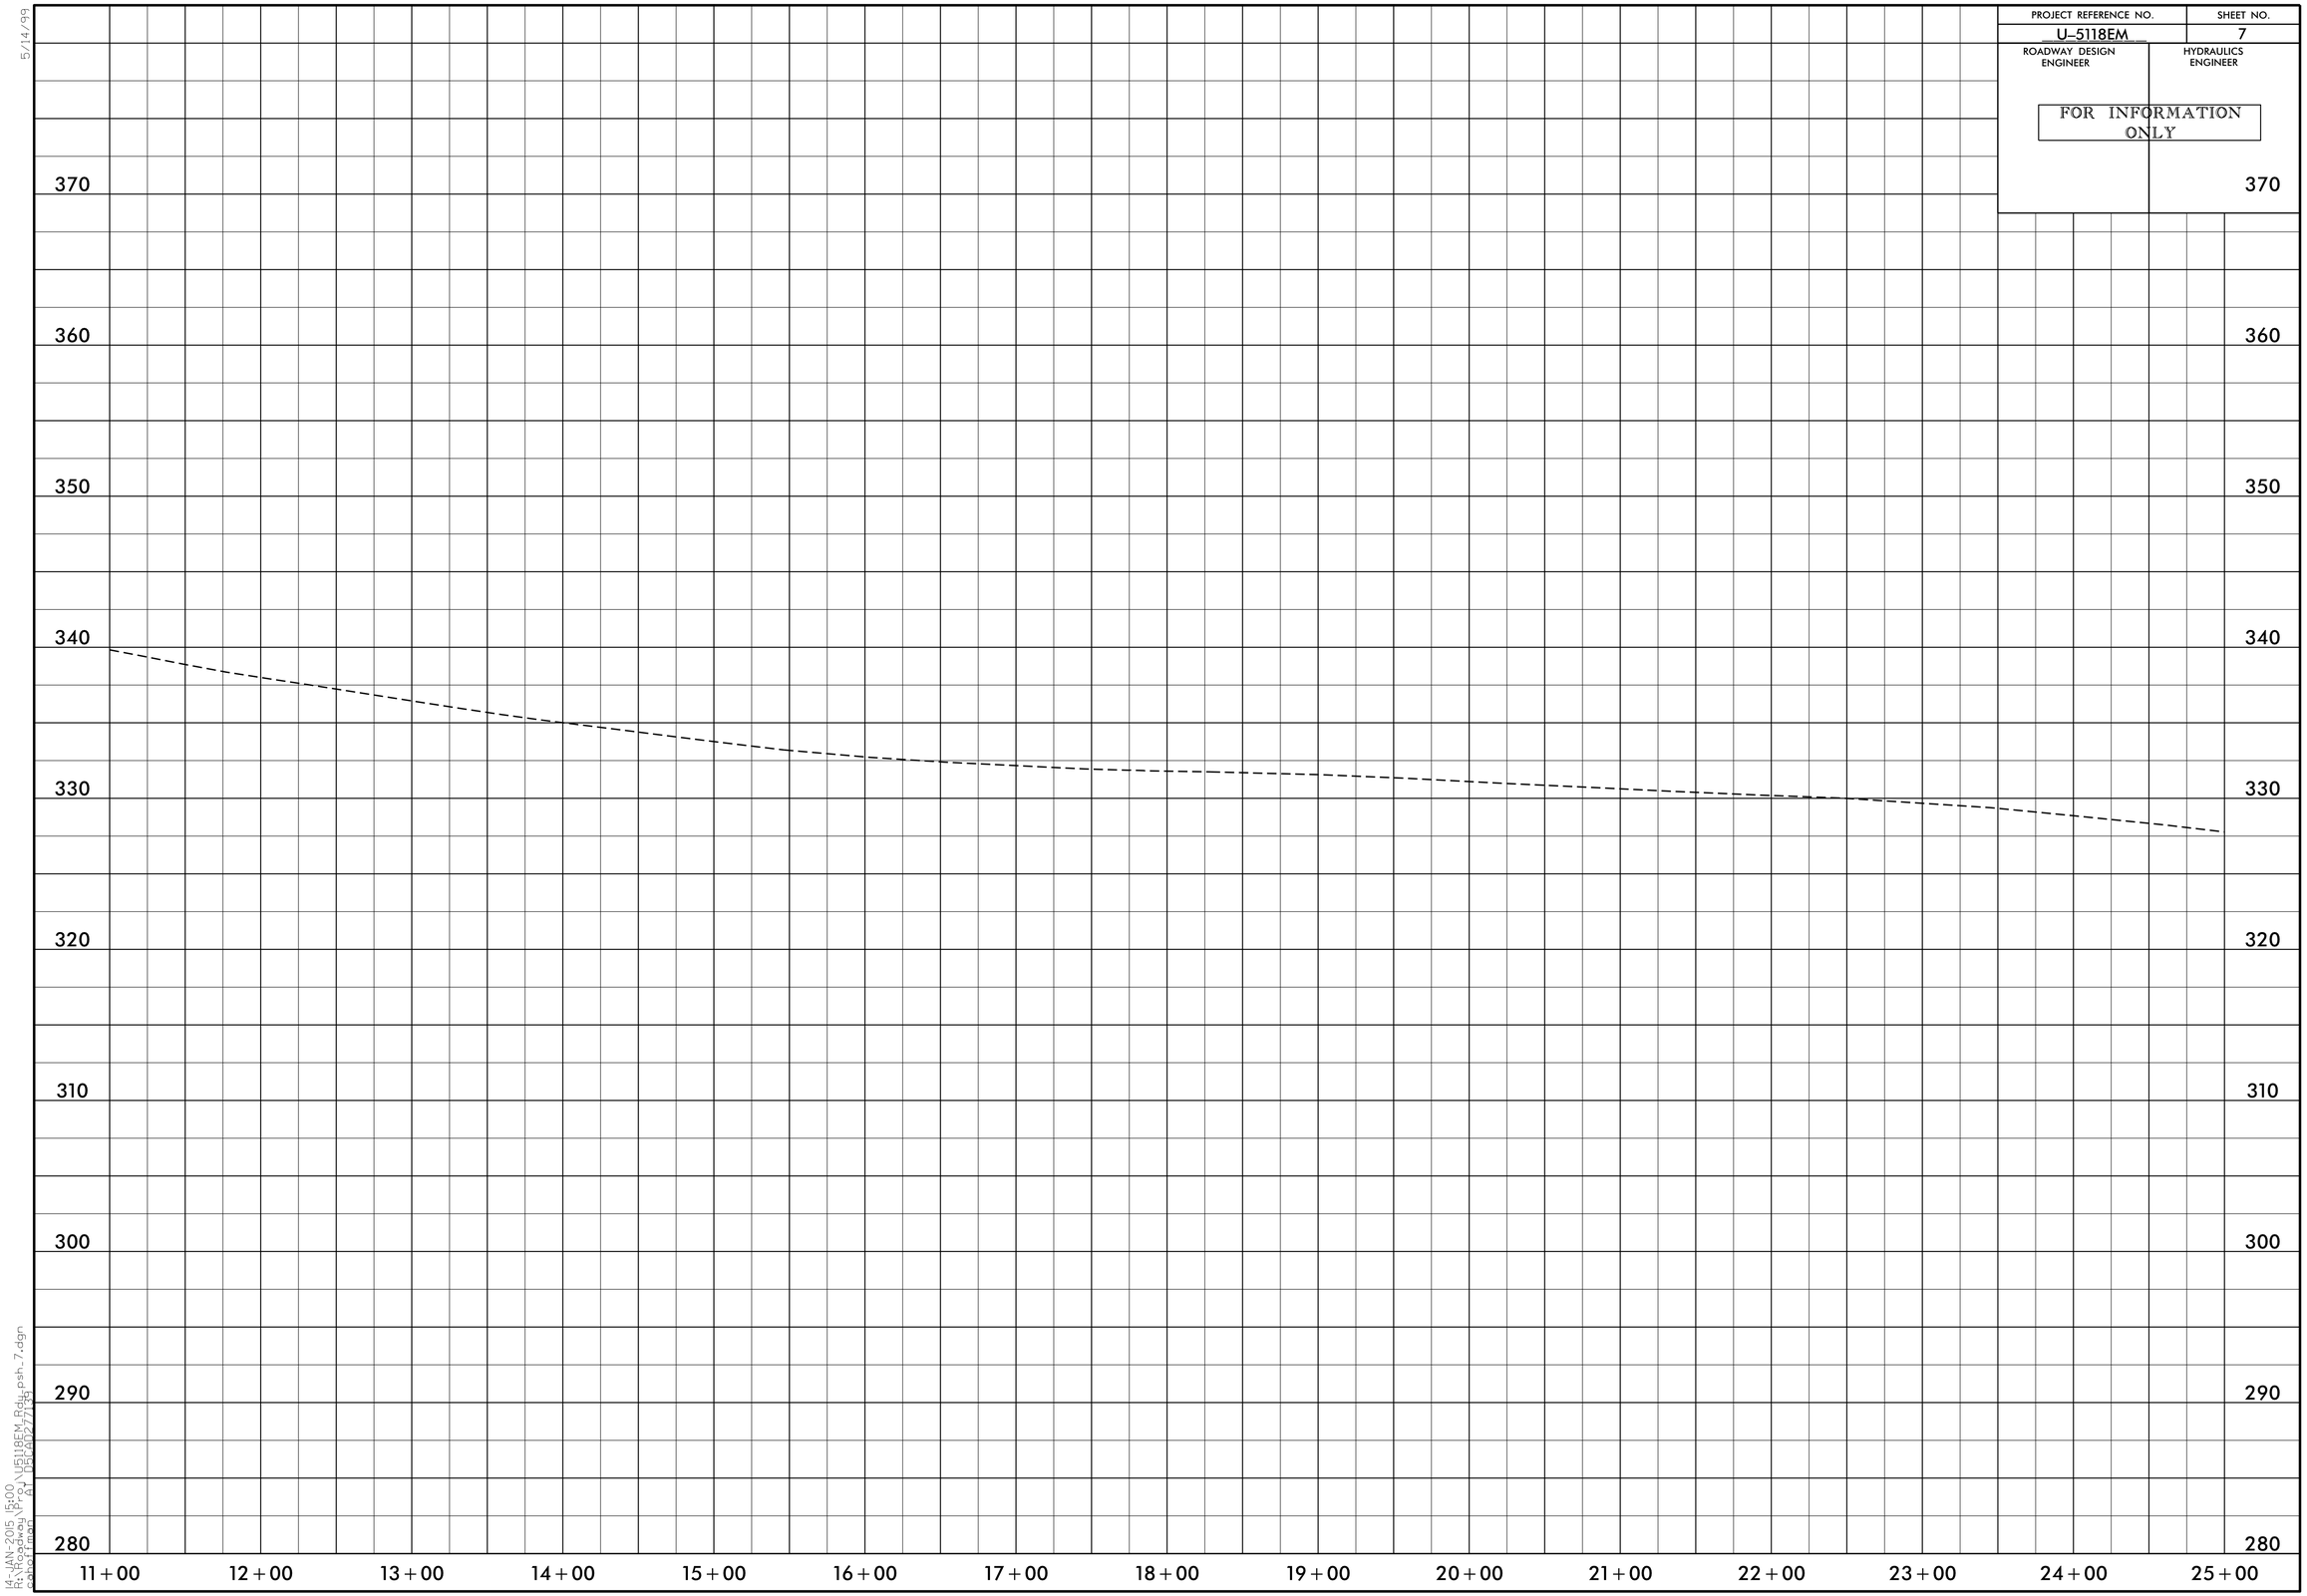

5/14/99
14-JAN-2015 15:00
R:\Roadway\Proj\U5118EM_Rdy_psh_7.dgn
cepeterson
U5118EM_Rdy_psh_7.dgn