PROJECT U-5118EM

CONTRACT: DE00105

See Sheet 1-A For Index of Sheets
See Sheet 1-B For Conventional Symbols

STATE OF NORTH CAROLINA
DIVISION OF HIGHWAYS

WAKE COUNTY

STATE	STATE PROJECT REFERENCE NO.	SHEET NO.	TOTAL SHEETS
N.C.	U-5118EM	1	

STATE PROJ. NO.	F. A. PROJ. NO.	DESCRIPTION
36283.5.9		PE
42379.2.FR27	STP-0097(39)	ROW
42379.3.FR27	STP-0097(39)	CONST.

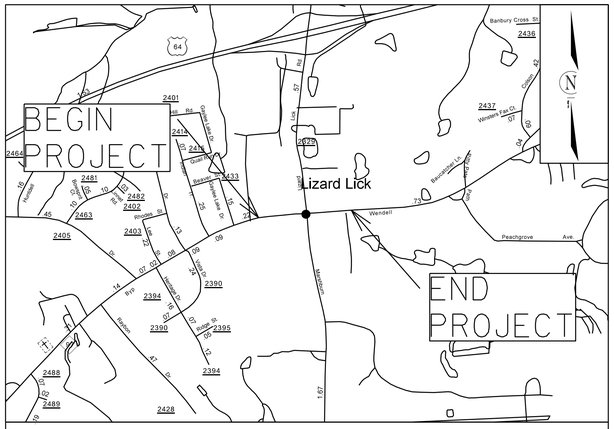

VICINITY MAP

LOCATION: NC 97 AT SR 2329 (MARSHBURN RD/LIZARD LICK RD)

TYPE OF WORK: ADDITION OF LEFT TURN LANES ON NC 97, GRADING, WIDENING, CURB AND GUTTER, PAVEMENT MARKING AND SIGNALS

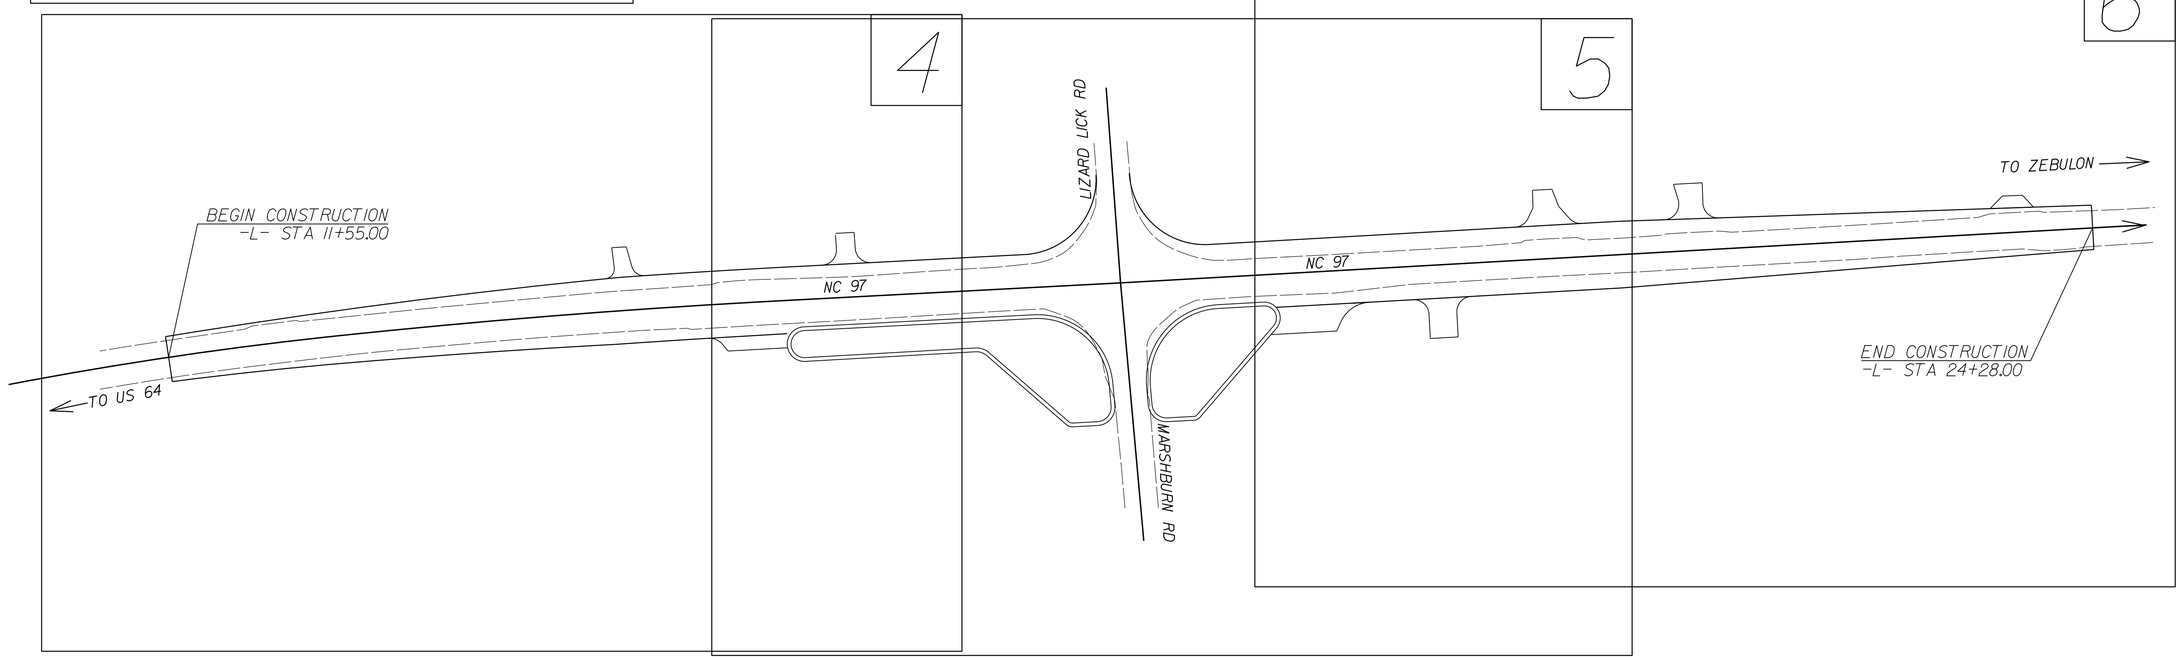

GRAPHIC SCALES

20 10 0 20 40
PLANS

DESIGN DATA

ADT 2012 = 10,000
V = 50 MPH

PROJECT LENGTH

Length Roadway Project U-5118EM = 0.24 Miles

Prepared in the Office of:

DIVISION OF HIGHWAYS

2612 N. Duke St., Durham, NC 27704

2012 STANDARD SPECIFICATIONS

LETTING DATE:

B.J. UPSHAW, P.E.
PROJECT ENGINEER

C.A. HOFFMAN
PROJECT DESIGN ENGINEER

DIVISION DESIGN ENGINEER

NORTH CAROLINA PROFESSIONAL SEAL 030459 ENGINEER BEN UPSHAW

1/15/2015

DocuSigned by:
Ben Upshaw
SIGNATURE P.E.

DIVISION OF HIGHWAYS STATE OF NORTH CAROLINA

FIFTH DIVISION
J.W. BOWMAN, P.E.
DIVISION ENGINEER

14-JAN-2015 14:21
R:\Roadway\Proj\U5118EM_Rdy_psh_1.dgn
fmon
$$$$USER$$$$
$$$$DATE$$$$